


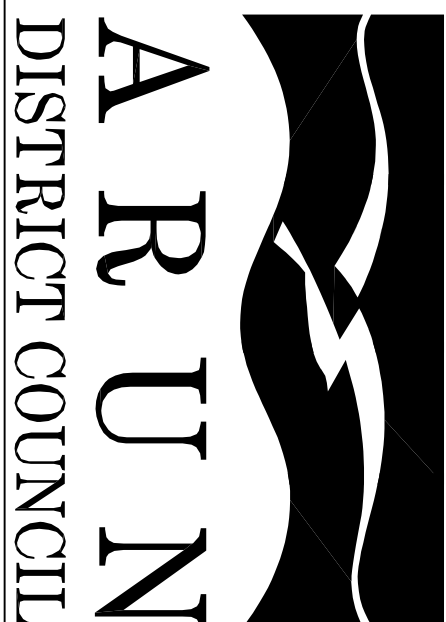


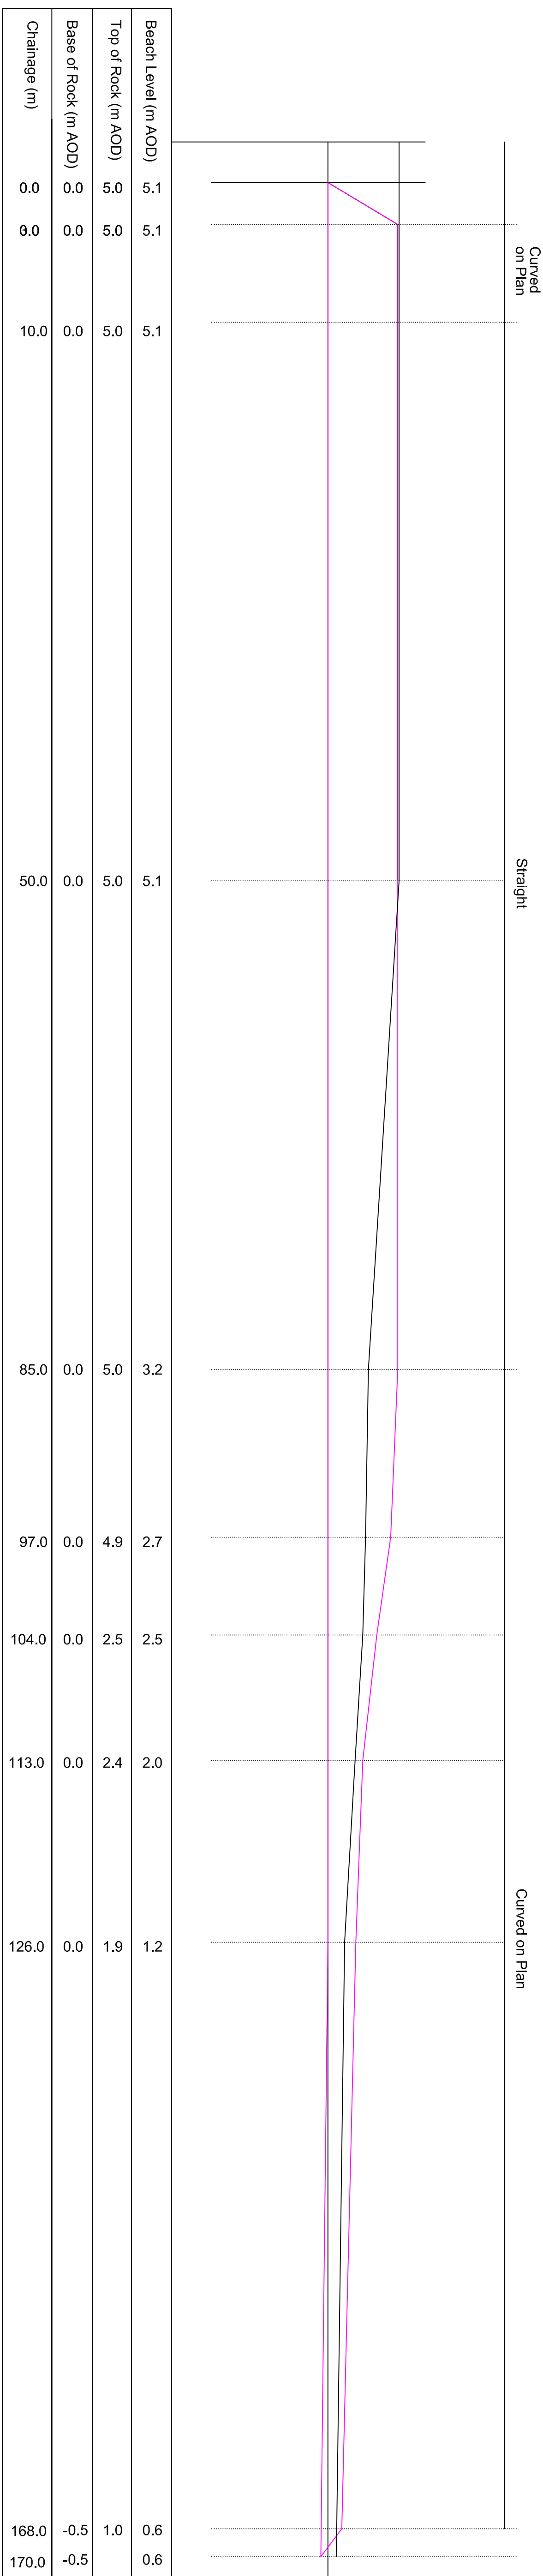

Notes

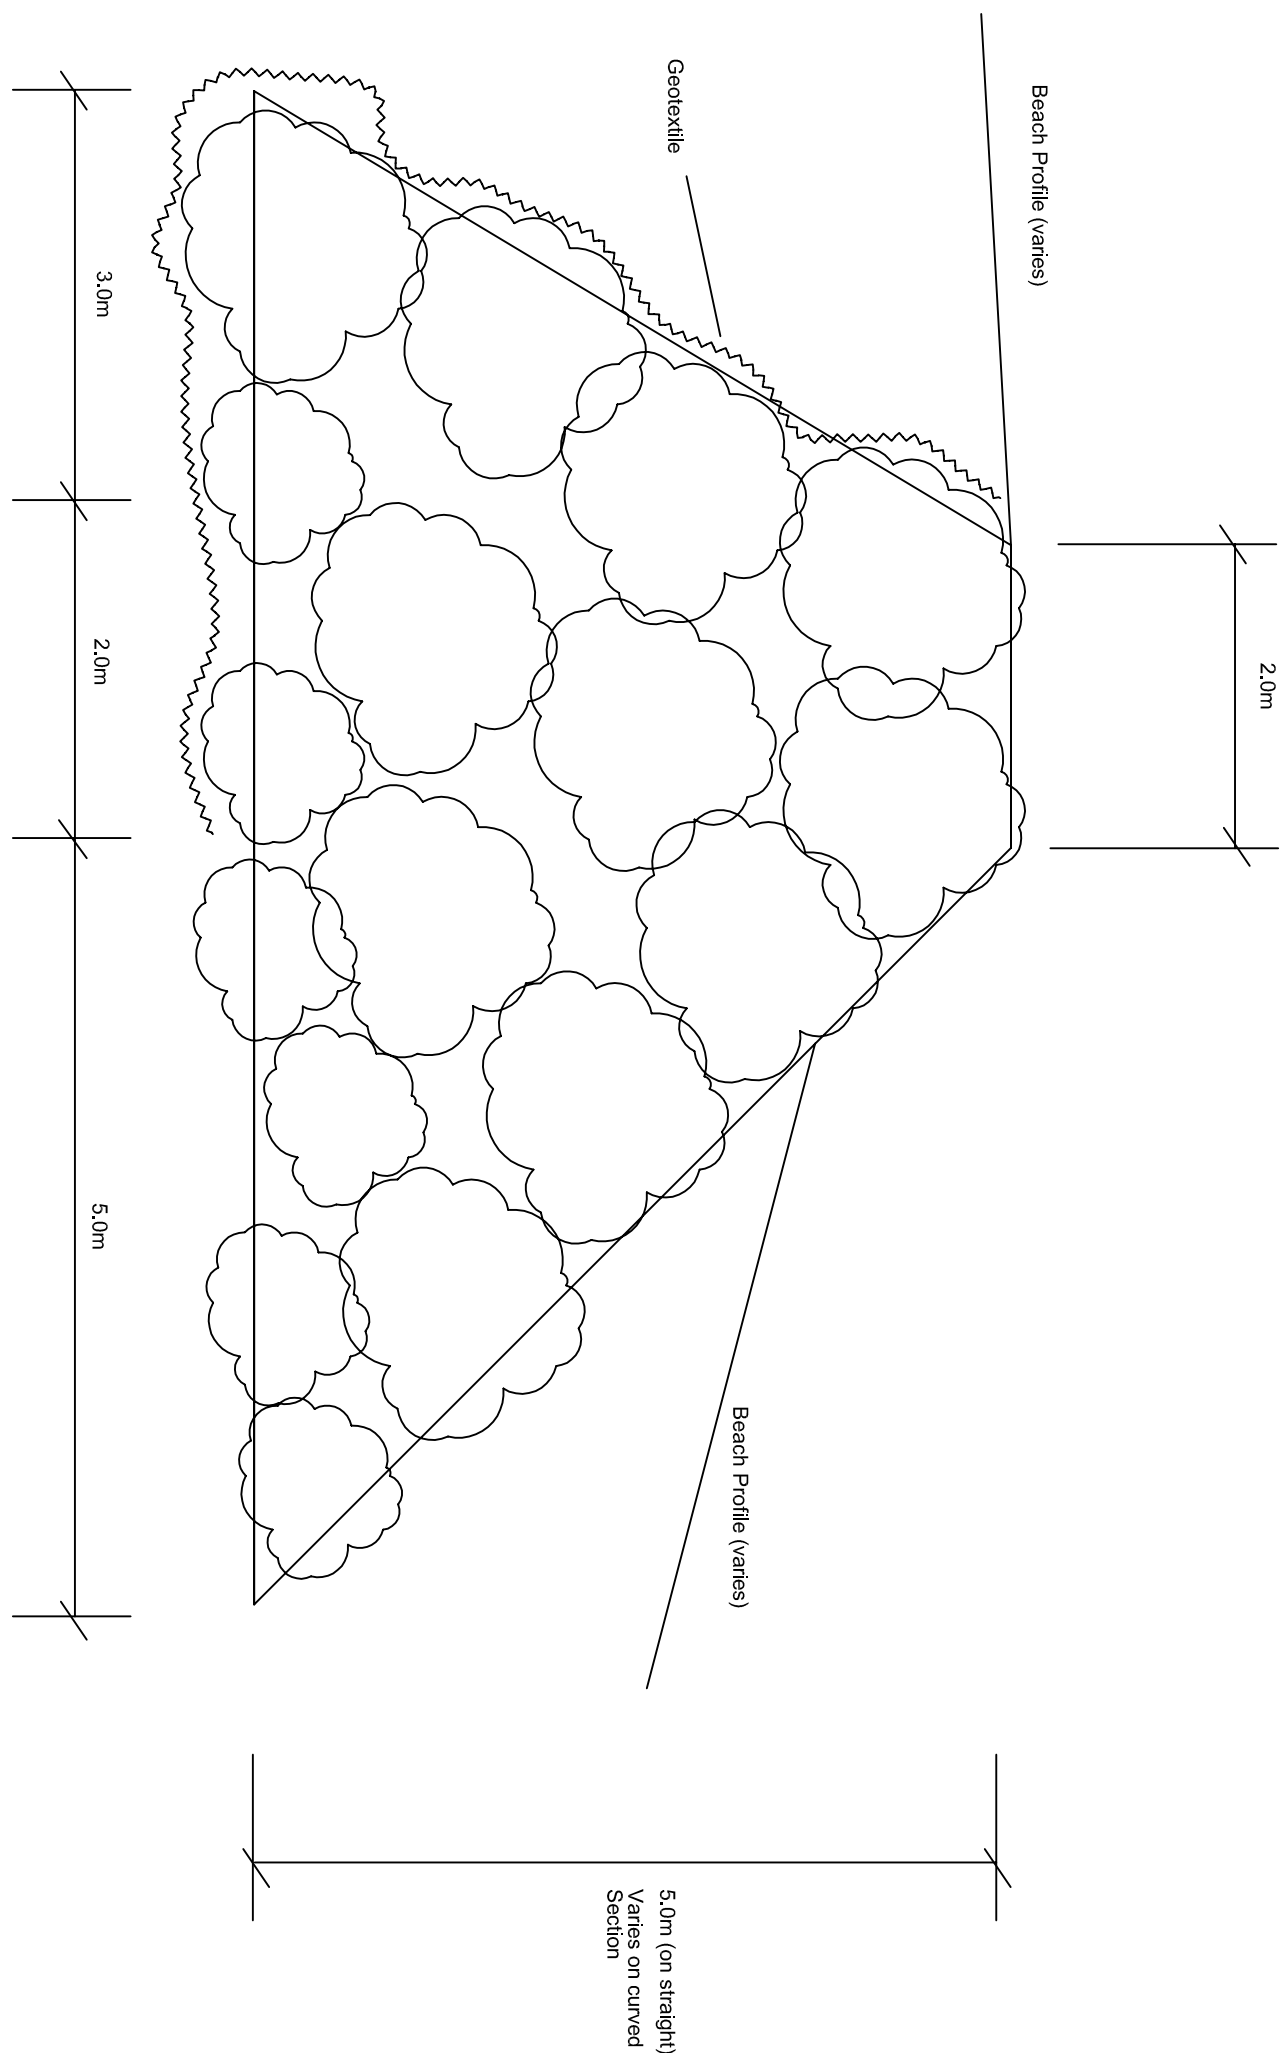

Longitudinal Section
Scale = 1 to 250

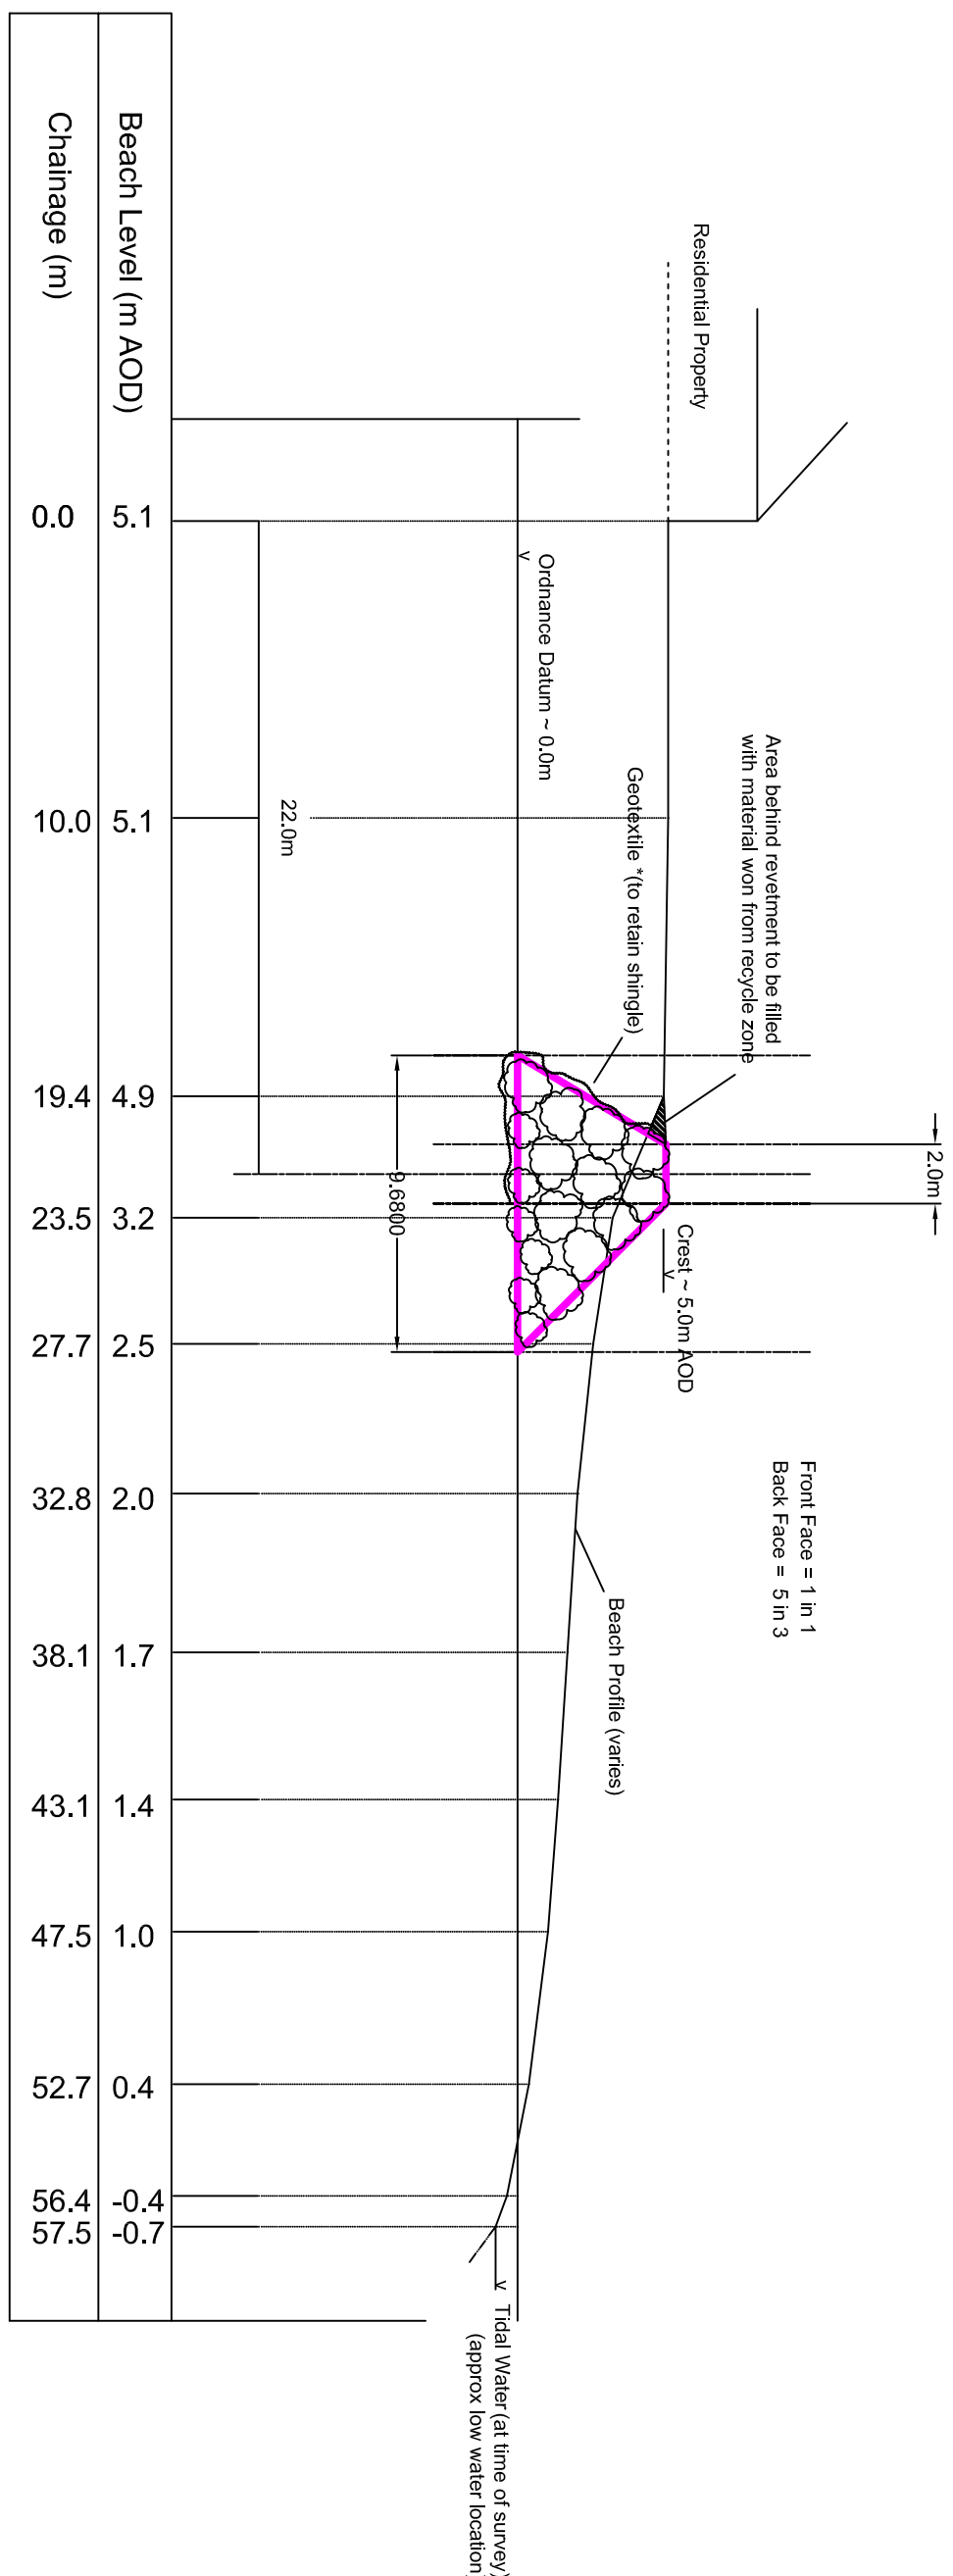

Beach Cross-Section

Scale = 1 to 250

Typical Structure Cross-Section

Scale = 1 to 50

[illegible]

Scale	As Shown	@ A1
Dwg No.	50 / 1 / 10 / 2	
Drawn by	RS	
Traced by	RS	
Checked by	RS	
Date	March 2013	

Philippa Dart - Assistant Director
Environmental Services
Arun District Council
Maltravers Road
LITTLEHAMPTON
West Sussex
BN17 5LF