

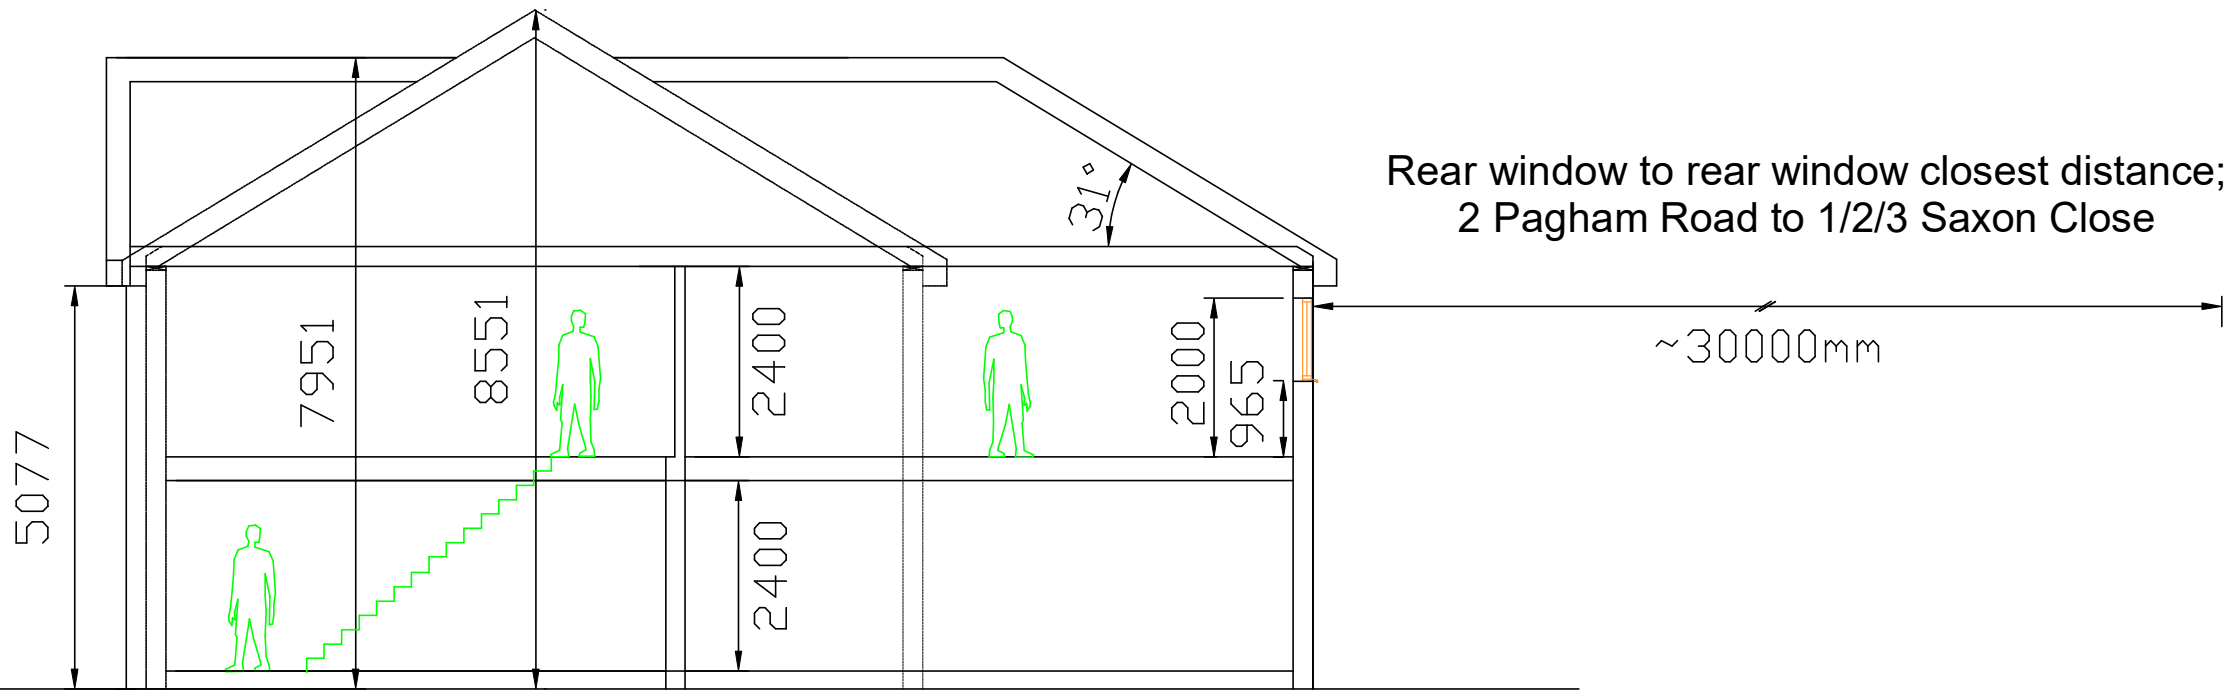


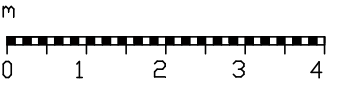

SECTION A-A

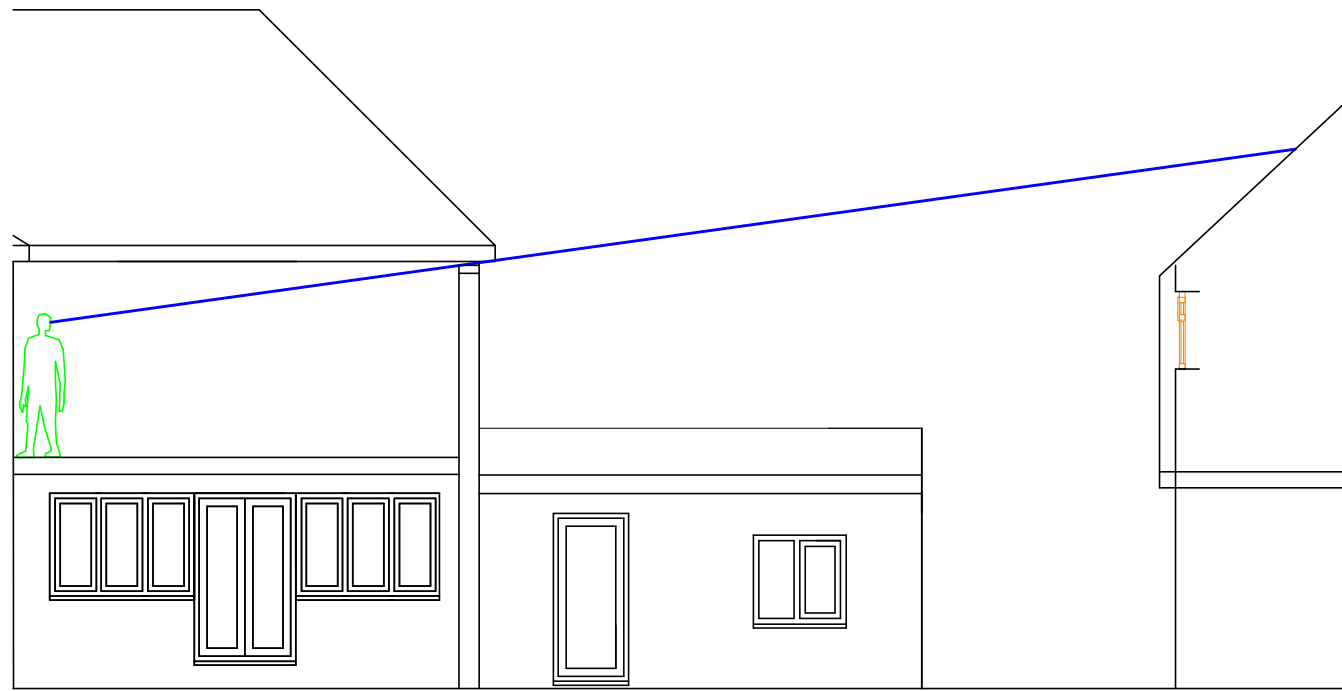

SECTION C-C

Entire window on side of 4 Pagham road
obscured by side wall of balcony

Project:
2 Pagham Road, Pagham,
Bognor Regis, West Sussex

Title:
PROPOSED SECTIONS & VIEWING LINES

Scale: 1:100	Date: 05/07/2020
	Drawn: PCW

Paper Size: A3	Drawing: P006	Rev: D
-------------------	------------------	-----------

Property of P.Wright, 2 PAGHAM ROAD, BOGNOR REGIS, PO21 4NP.
All rights of the copyright holders reserved.
Unauthorised copying, hiring, lending of this data
for financial or commercial gain is prohibited.