




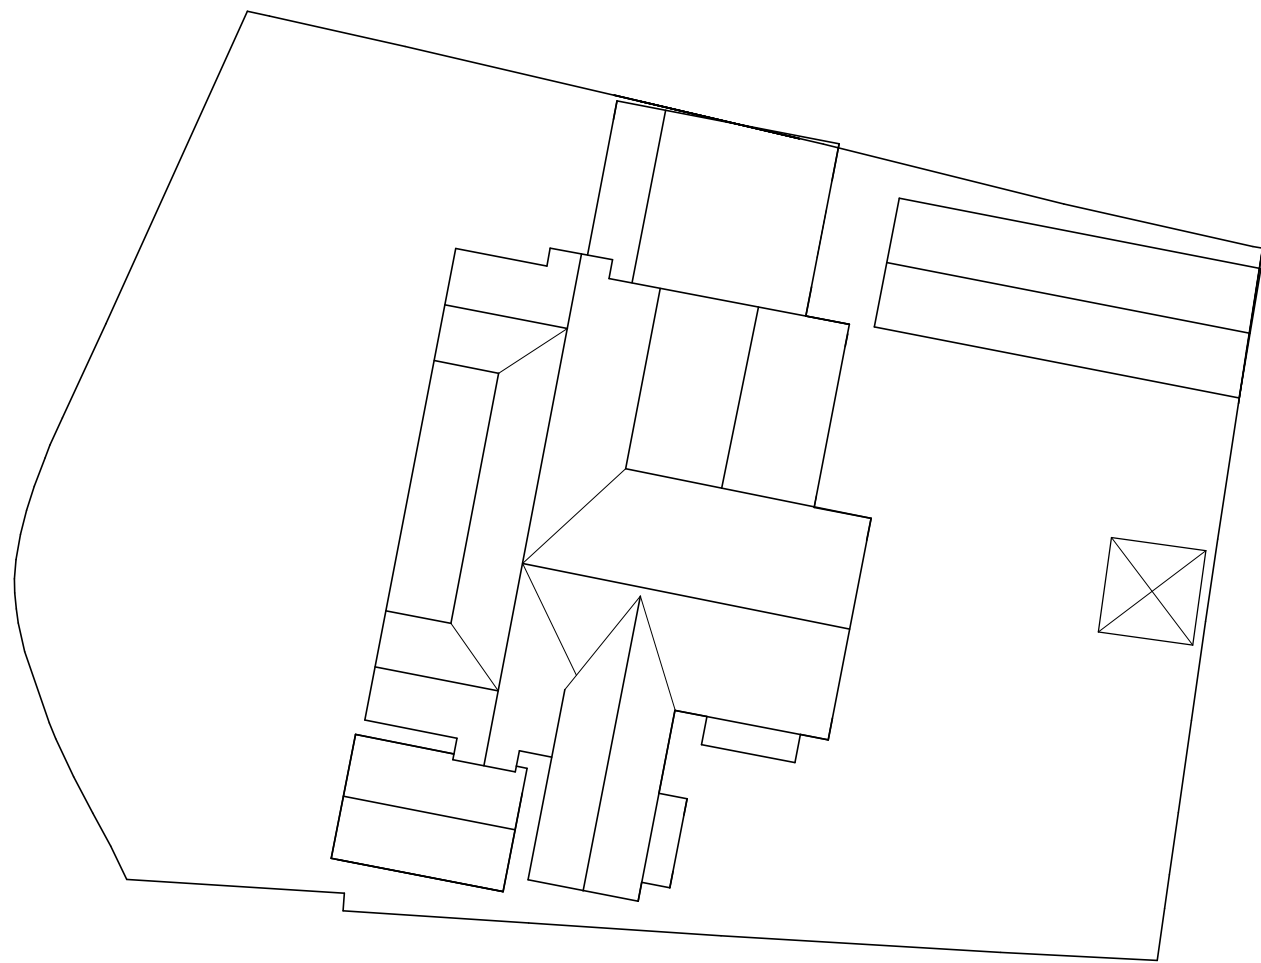


EXISTING ROOF LINES

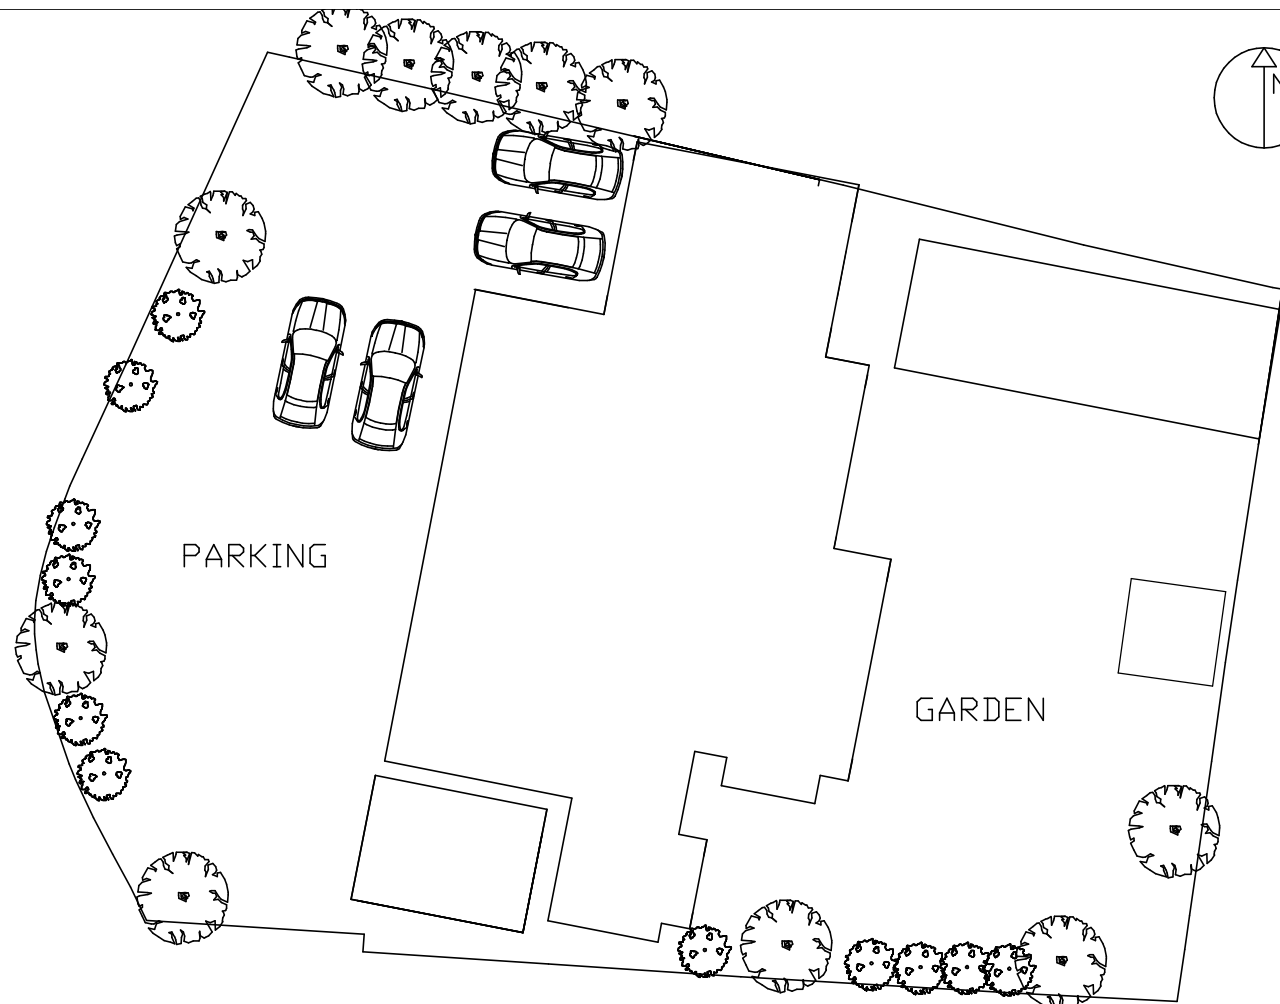



EXISTING PARKING & PLANTING

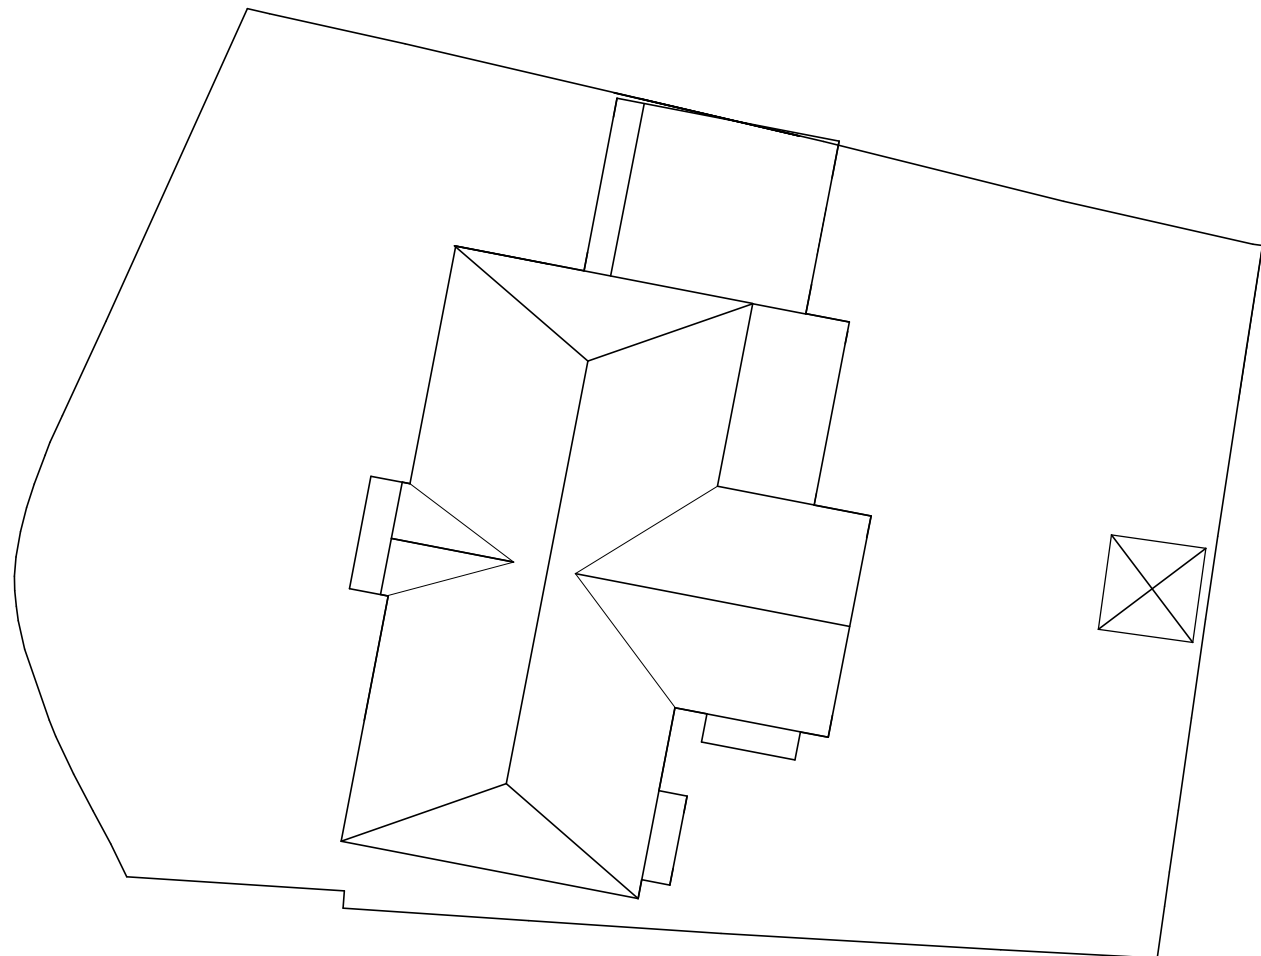

PROPOSED ROOF LINES

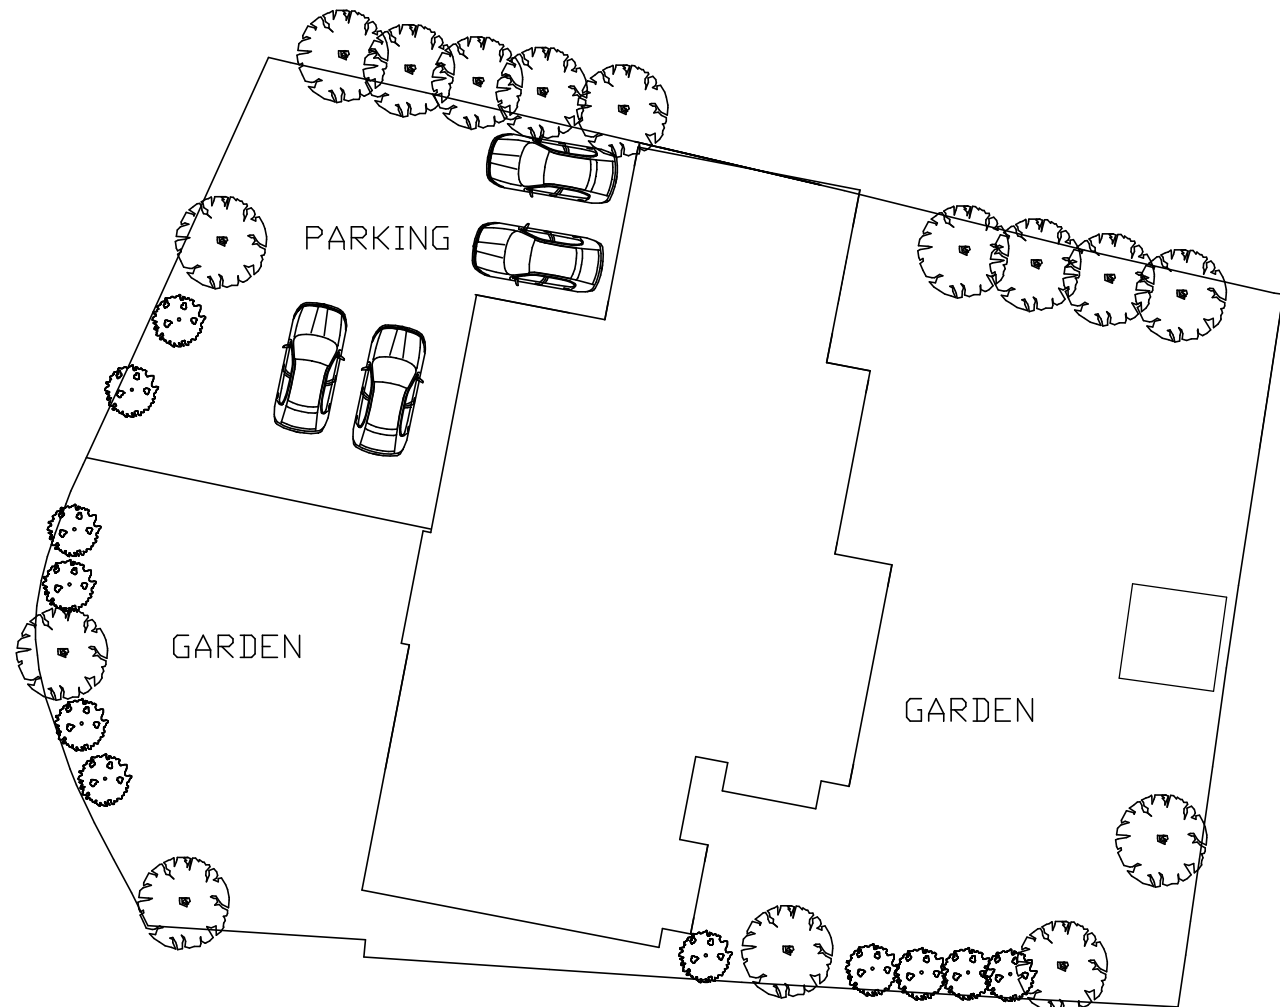

PROPOSED PARKING & PLANTING

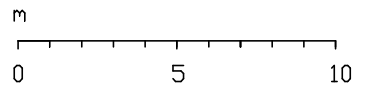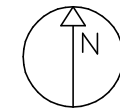

Existing footprint 328.4m².
 Proposed footprint 279.6 m².
 Footprint / roof reduction 14.9%

Proposed front garden reduces
 non-porous surfaces by ~120m²

Project:
 2 Pagham Road, Pagham,
 Bognor Regis, West Sussex

Title:
 ROOF LINE, PARKING & PLANTING
 EXISTING & PROPOSED

Scale: 1:250	Date: 05/07/2020
	Drawn: PCW

Paper Size: A3	Drawing: C001	Rev: A
-------------------	------------------	-----------

Property of P.Wright, 2 PAGHAM ROAD, BOGNOR REGIS, PO21 4NP.
 © All rights of the copyright holders reserved.
 Unauthorised copying, hiring, lending of this data
 for financial or commercial gain is prohibited.