



Roof tiles to match existing

Grey Marley Cedral cladding to
gable to match existing front gable.


Facing brickwork to match existing.

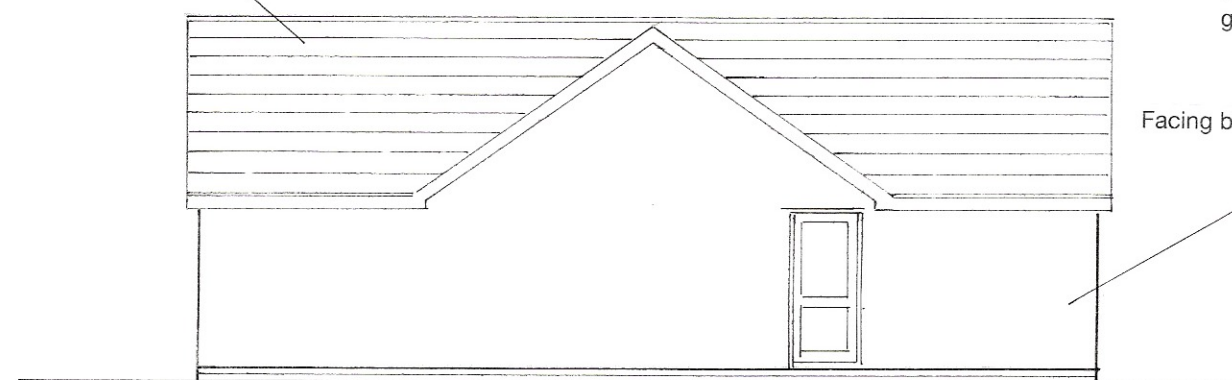


east

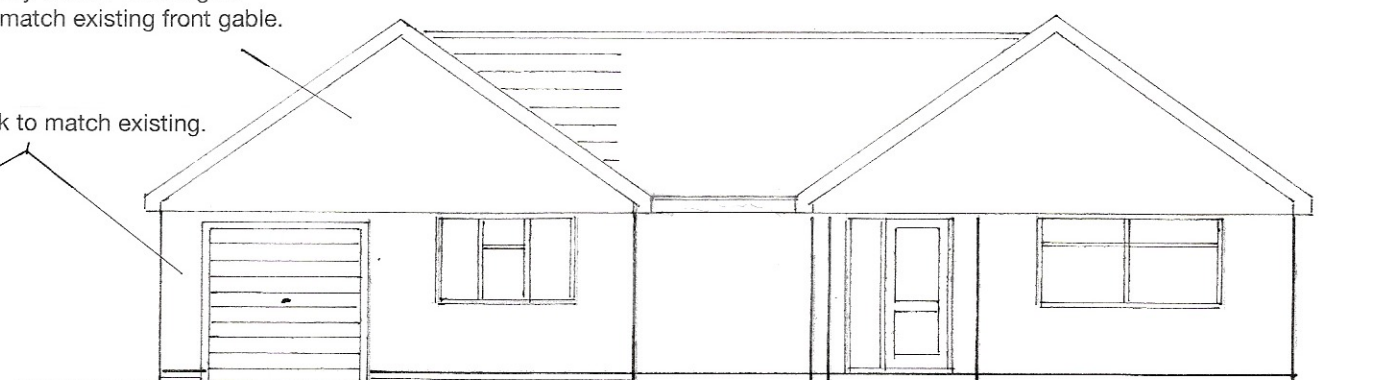

north
1 : 100

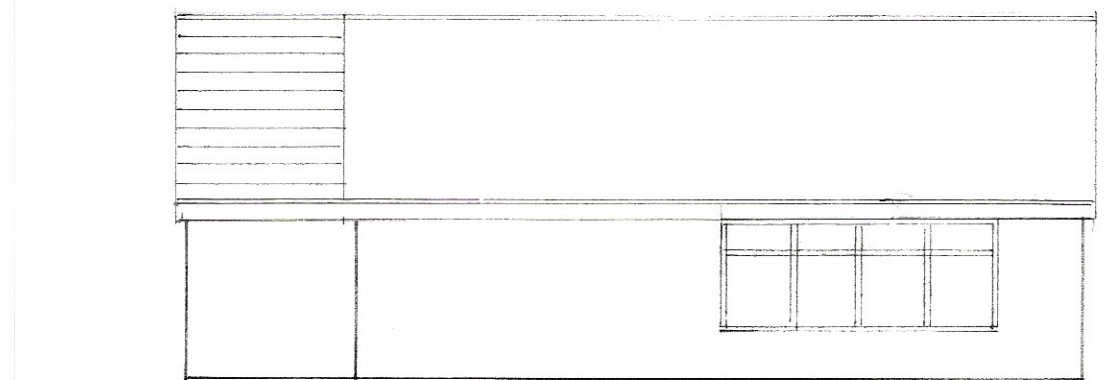

west

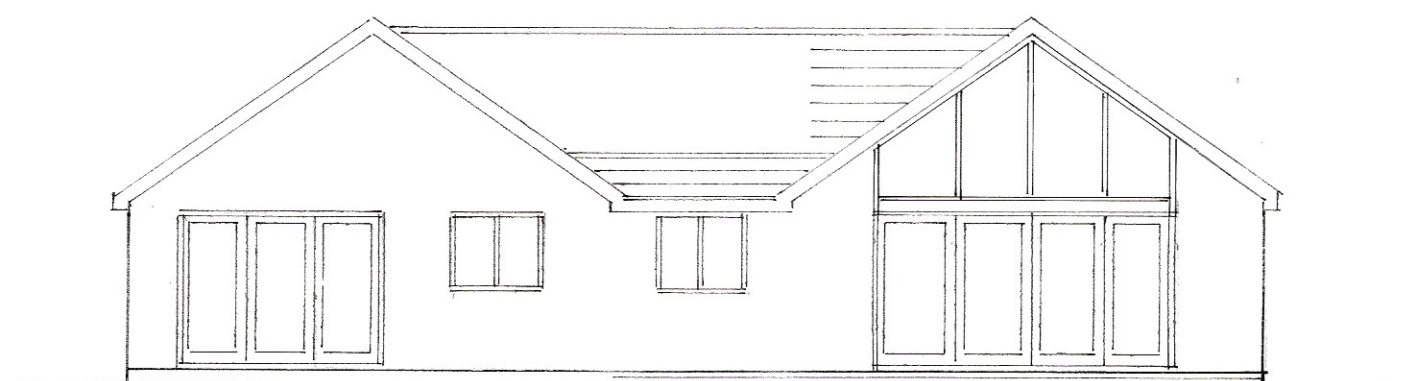

south

Proposed

PROPOSED SINGLE STOREY EXTENSION AT 5, CHURCH WAY, PAGHAM
FOR MR. & MRS. S. MISSEL BROOK.

sheet 2 of 3

Bryan Butcher
Rainbow Cottage
Nyetimber Lane
Bognor Regis PO21 3JX
01243 266871
07973 233442
bryan.butcher@btinternet.com
www.bryanbutcher.com