

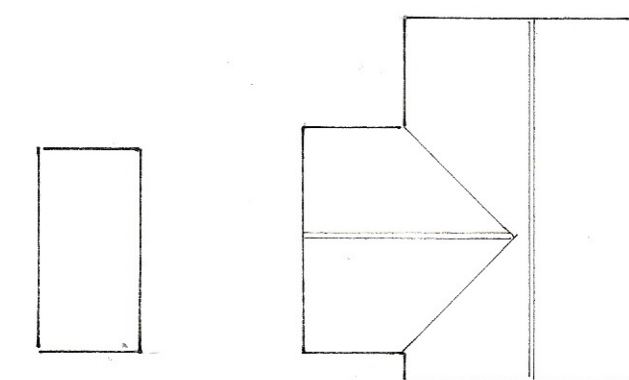
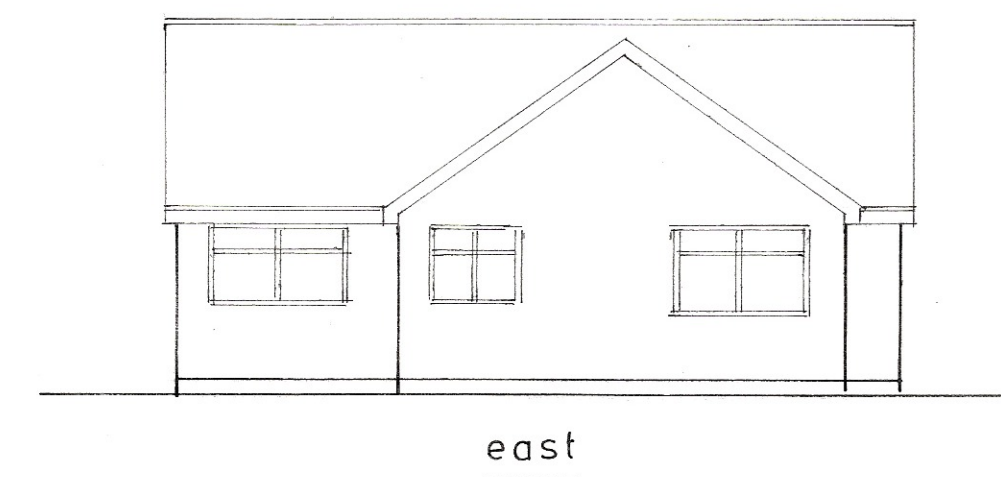
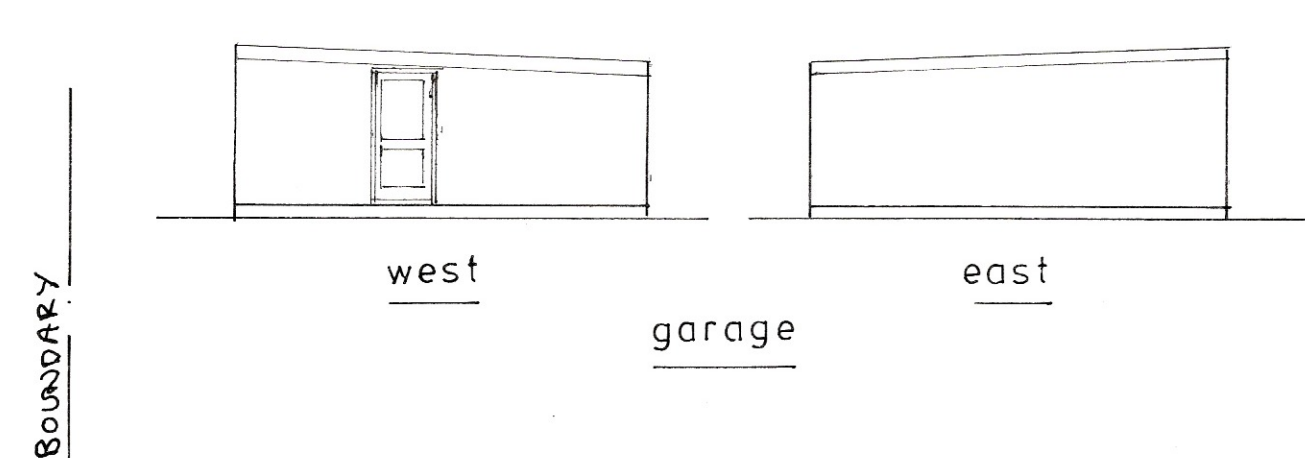


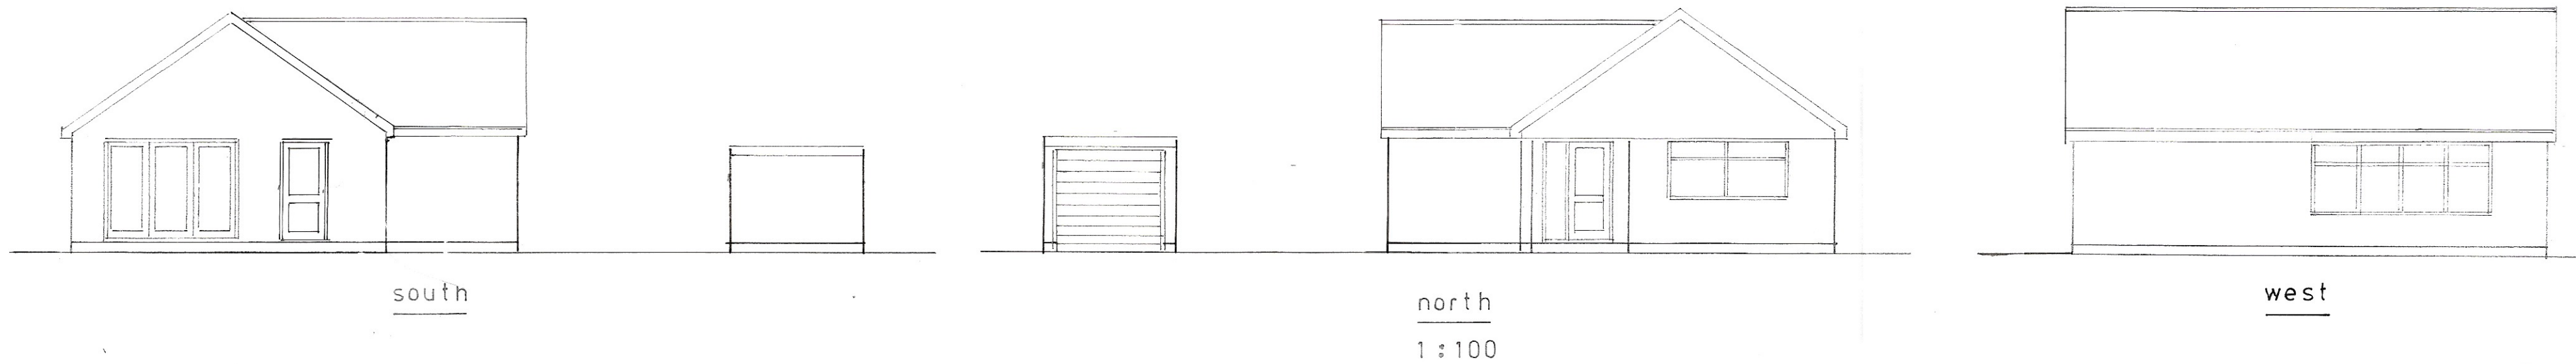

roof plan
1 : 200

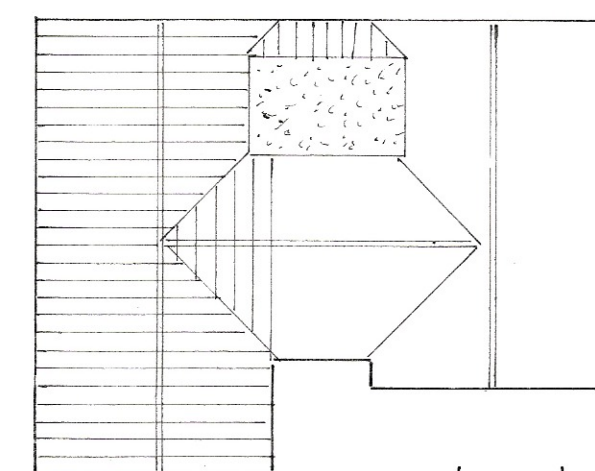

proposed
roof plan

sheet 3 of 3

Bryan Butcher
Rainbow Cottage
Nyetimber Lane
Bognor Regis PO21 3JX
01243 266871
07973 233442
bryan.butcher@btinternet.com
www.bryanbutcher.com

Plan
1 : 50

PROPOSED SINGLE STOREY EXTENSION AT 5, CHURCH WAY, PAGHAM
FOR MR. & MRS. S. MISSELBROOK.

Existing