


NOTES

ROOF - Felted flat roof covering.


WALLS - Face brick to match existing.

WINDOWS - White PVC framed double glazed units.


DOORS - White PVC framed double glazed units.

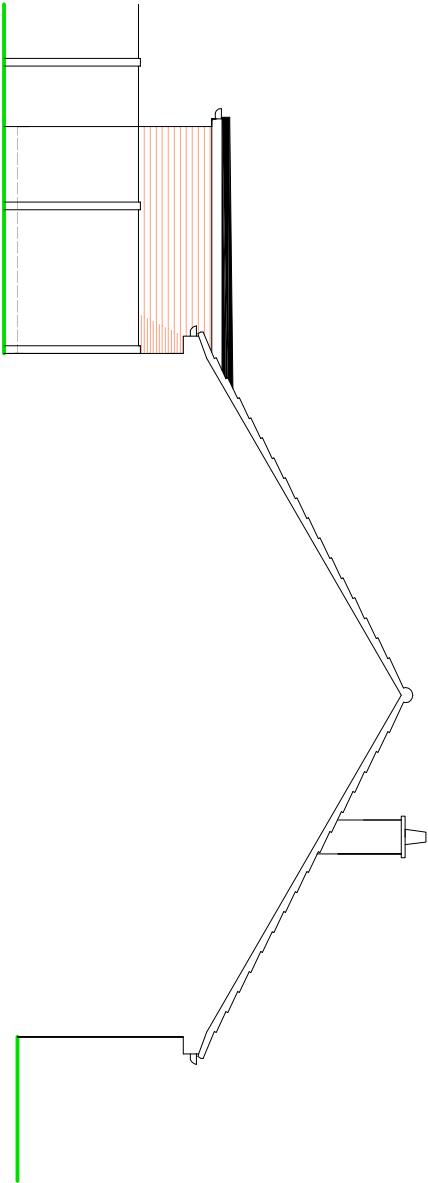

SIDE (SOUTH) ELEVATION

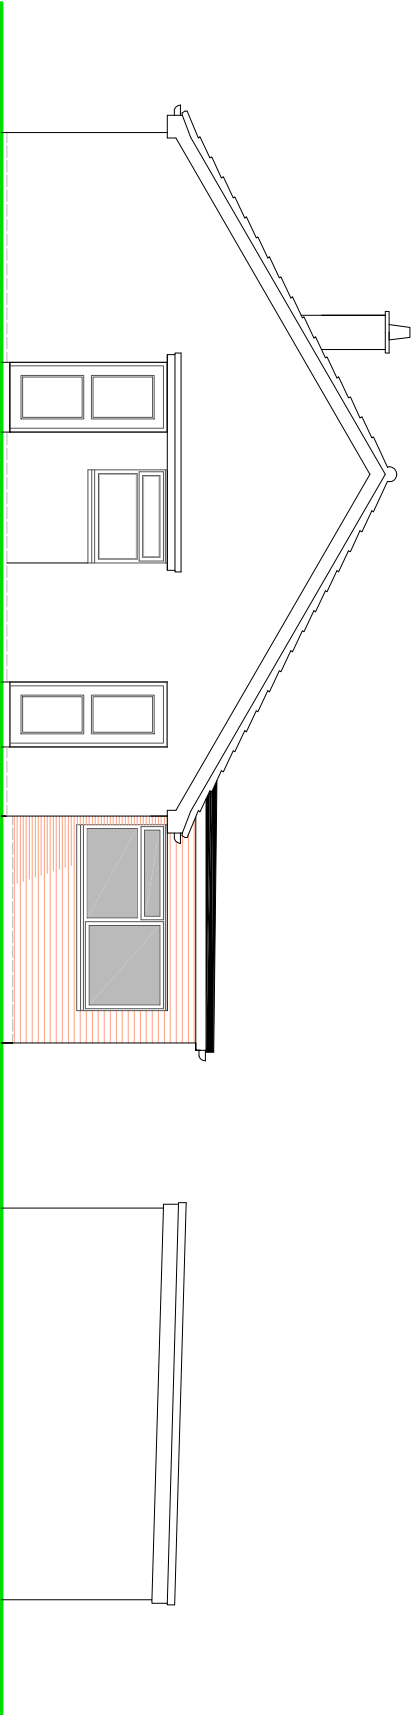


SIDE (NORTH) ELEVATION

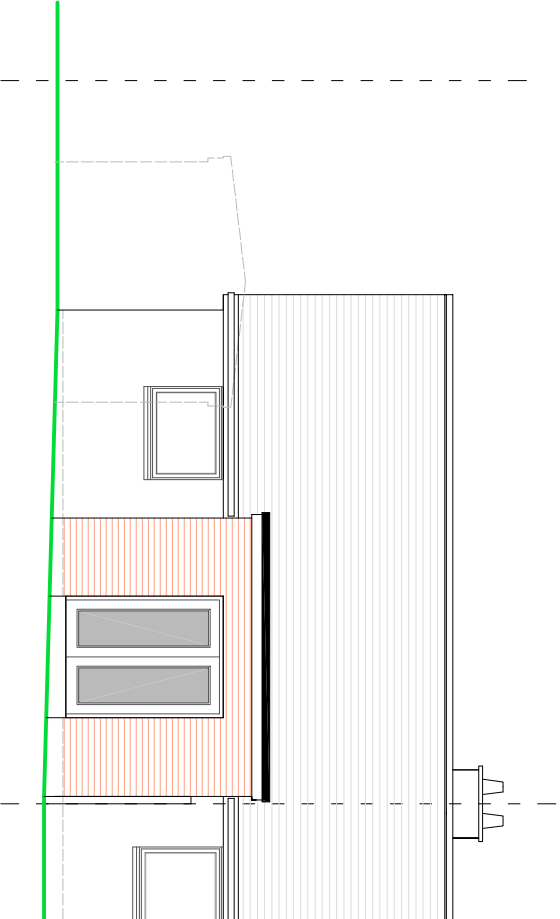

REAR (WEST) ELEVATION

SCALE

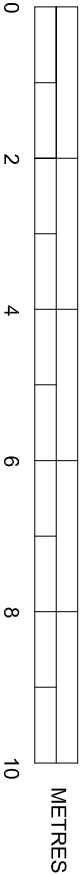

PROPOSED ELEVATIONS

Scale 1:100 on A3

SUSSEX BUILDING CONSULTANCY LIMITED

11 BARONS MEAD, PAGHAM,
BOGNOR REGIS, WEST SUSSEX.

SCALE - 1/100 REV - A DATE - 15/05/2026

partner

LABC

3 NORTHGATE ROAD
BOGNOR REGIS
PO21 5LZ
TEL - (01243) 861379