



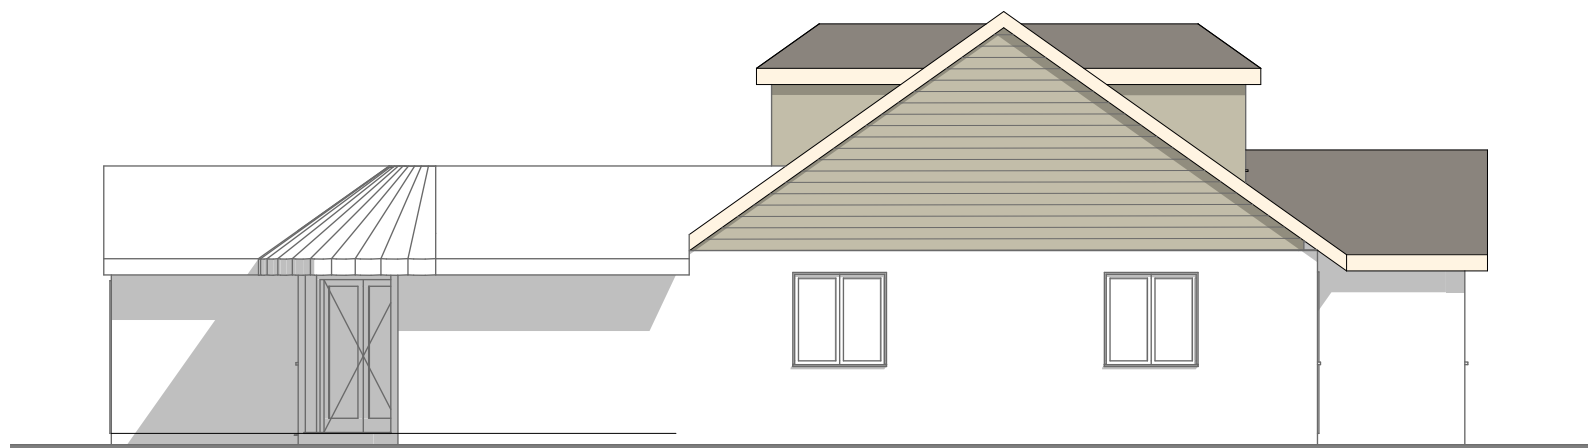


E-01 Proposed South Elevation 1:100



E-02 Proposed Front Elevation (East) 1:100

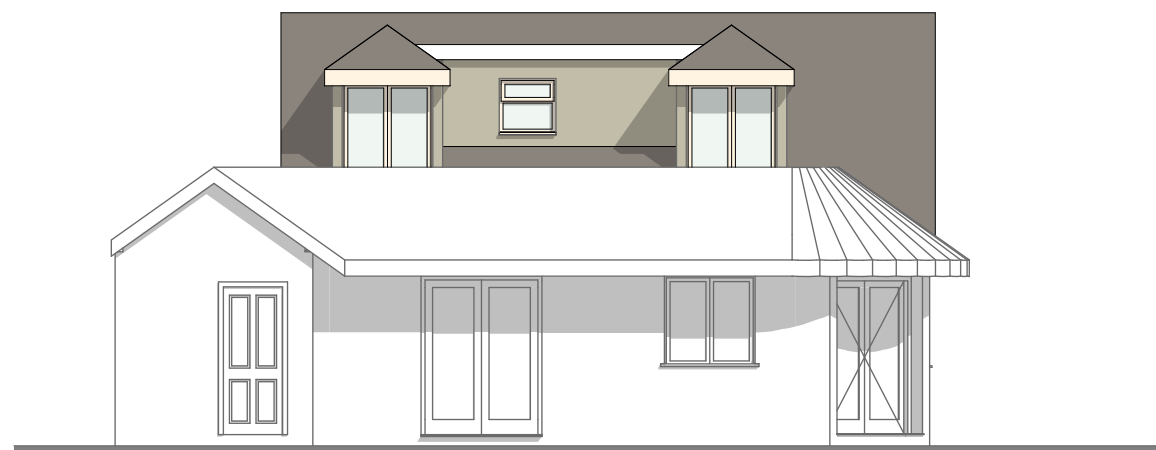

E-04 Proposed Rear Elevation (West) 1:100

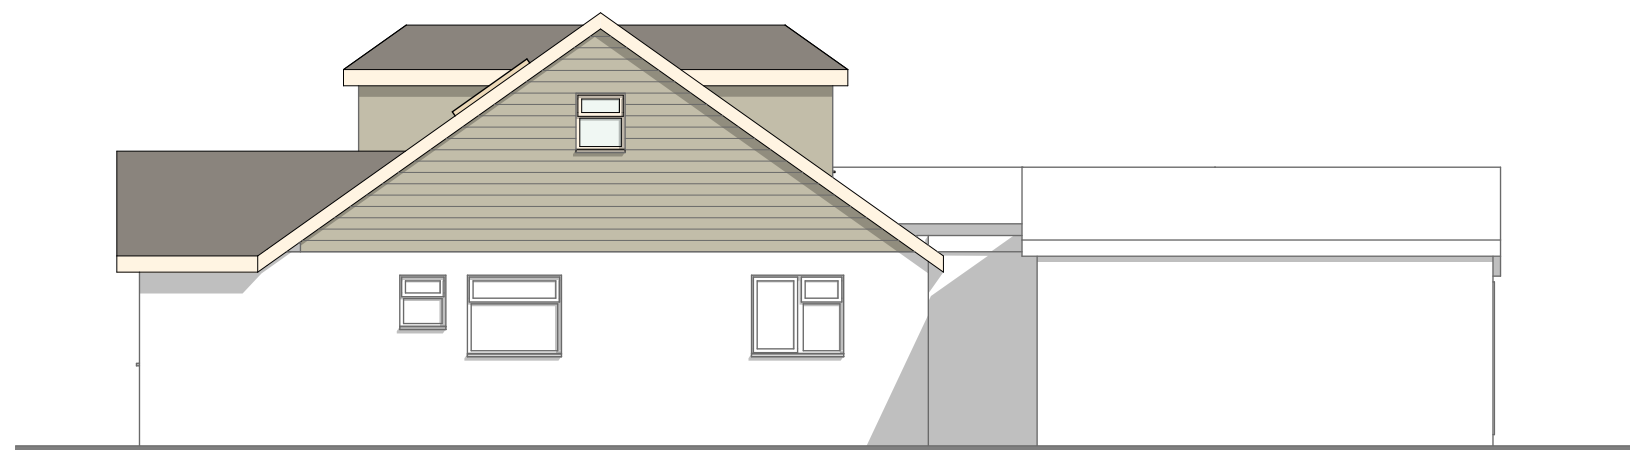

E-03 Proposed North Elevation 1:100