


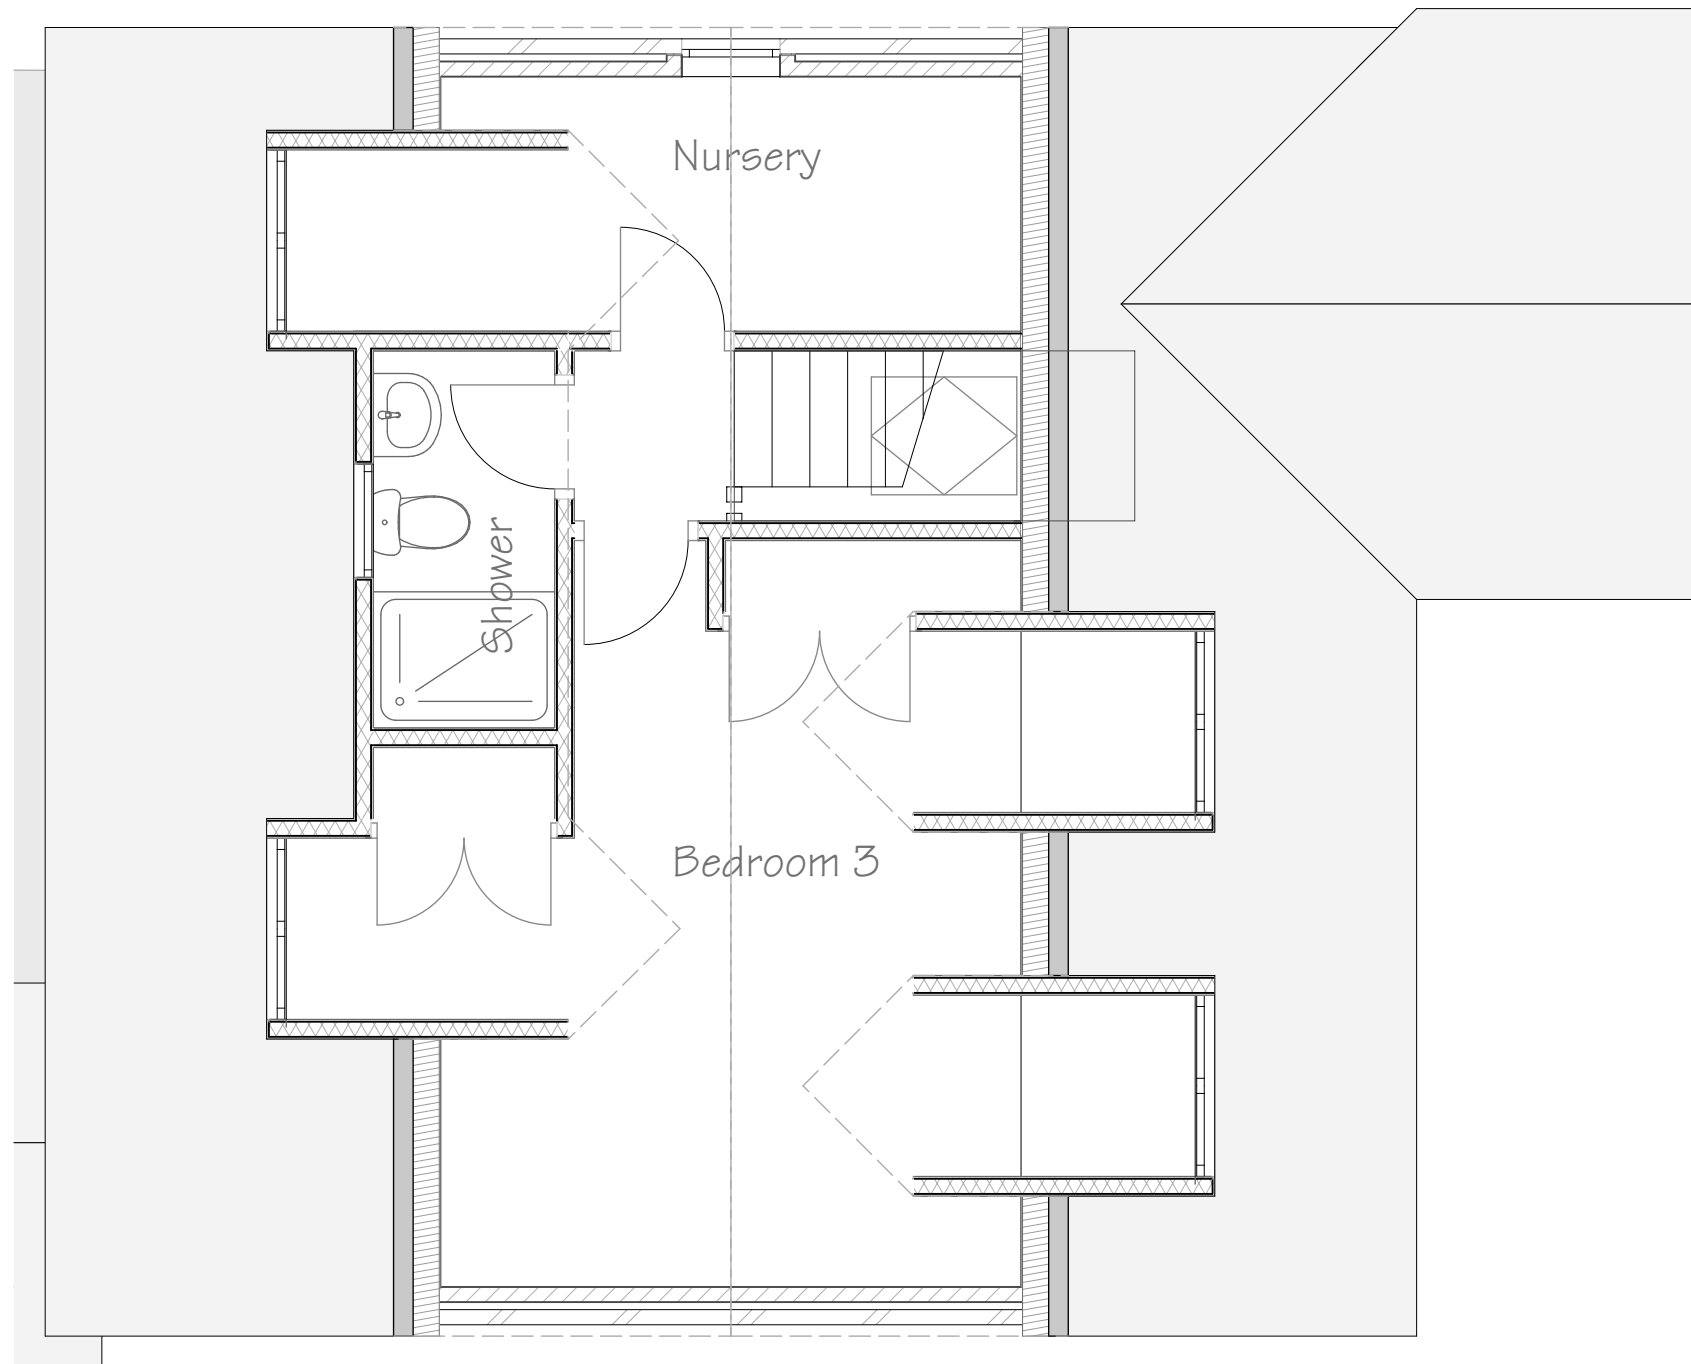

3.

Proposed First Floor Plan

1:50