



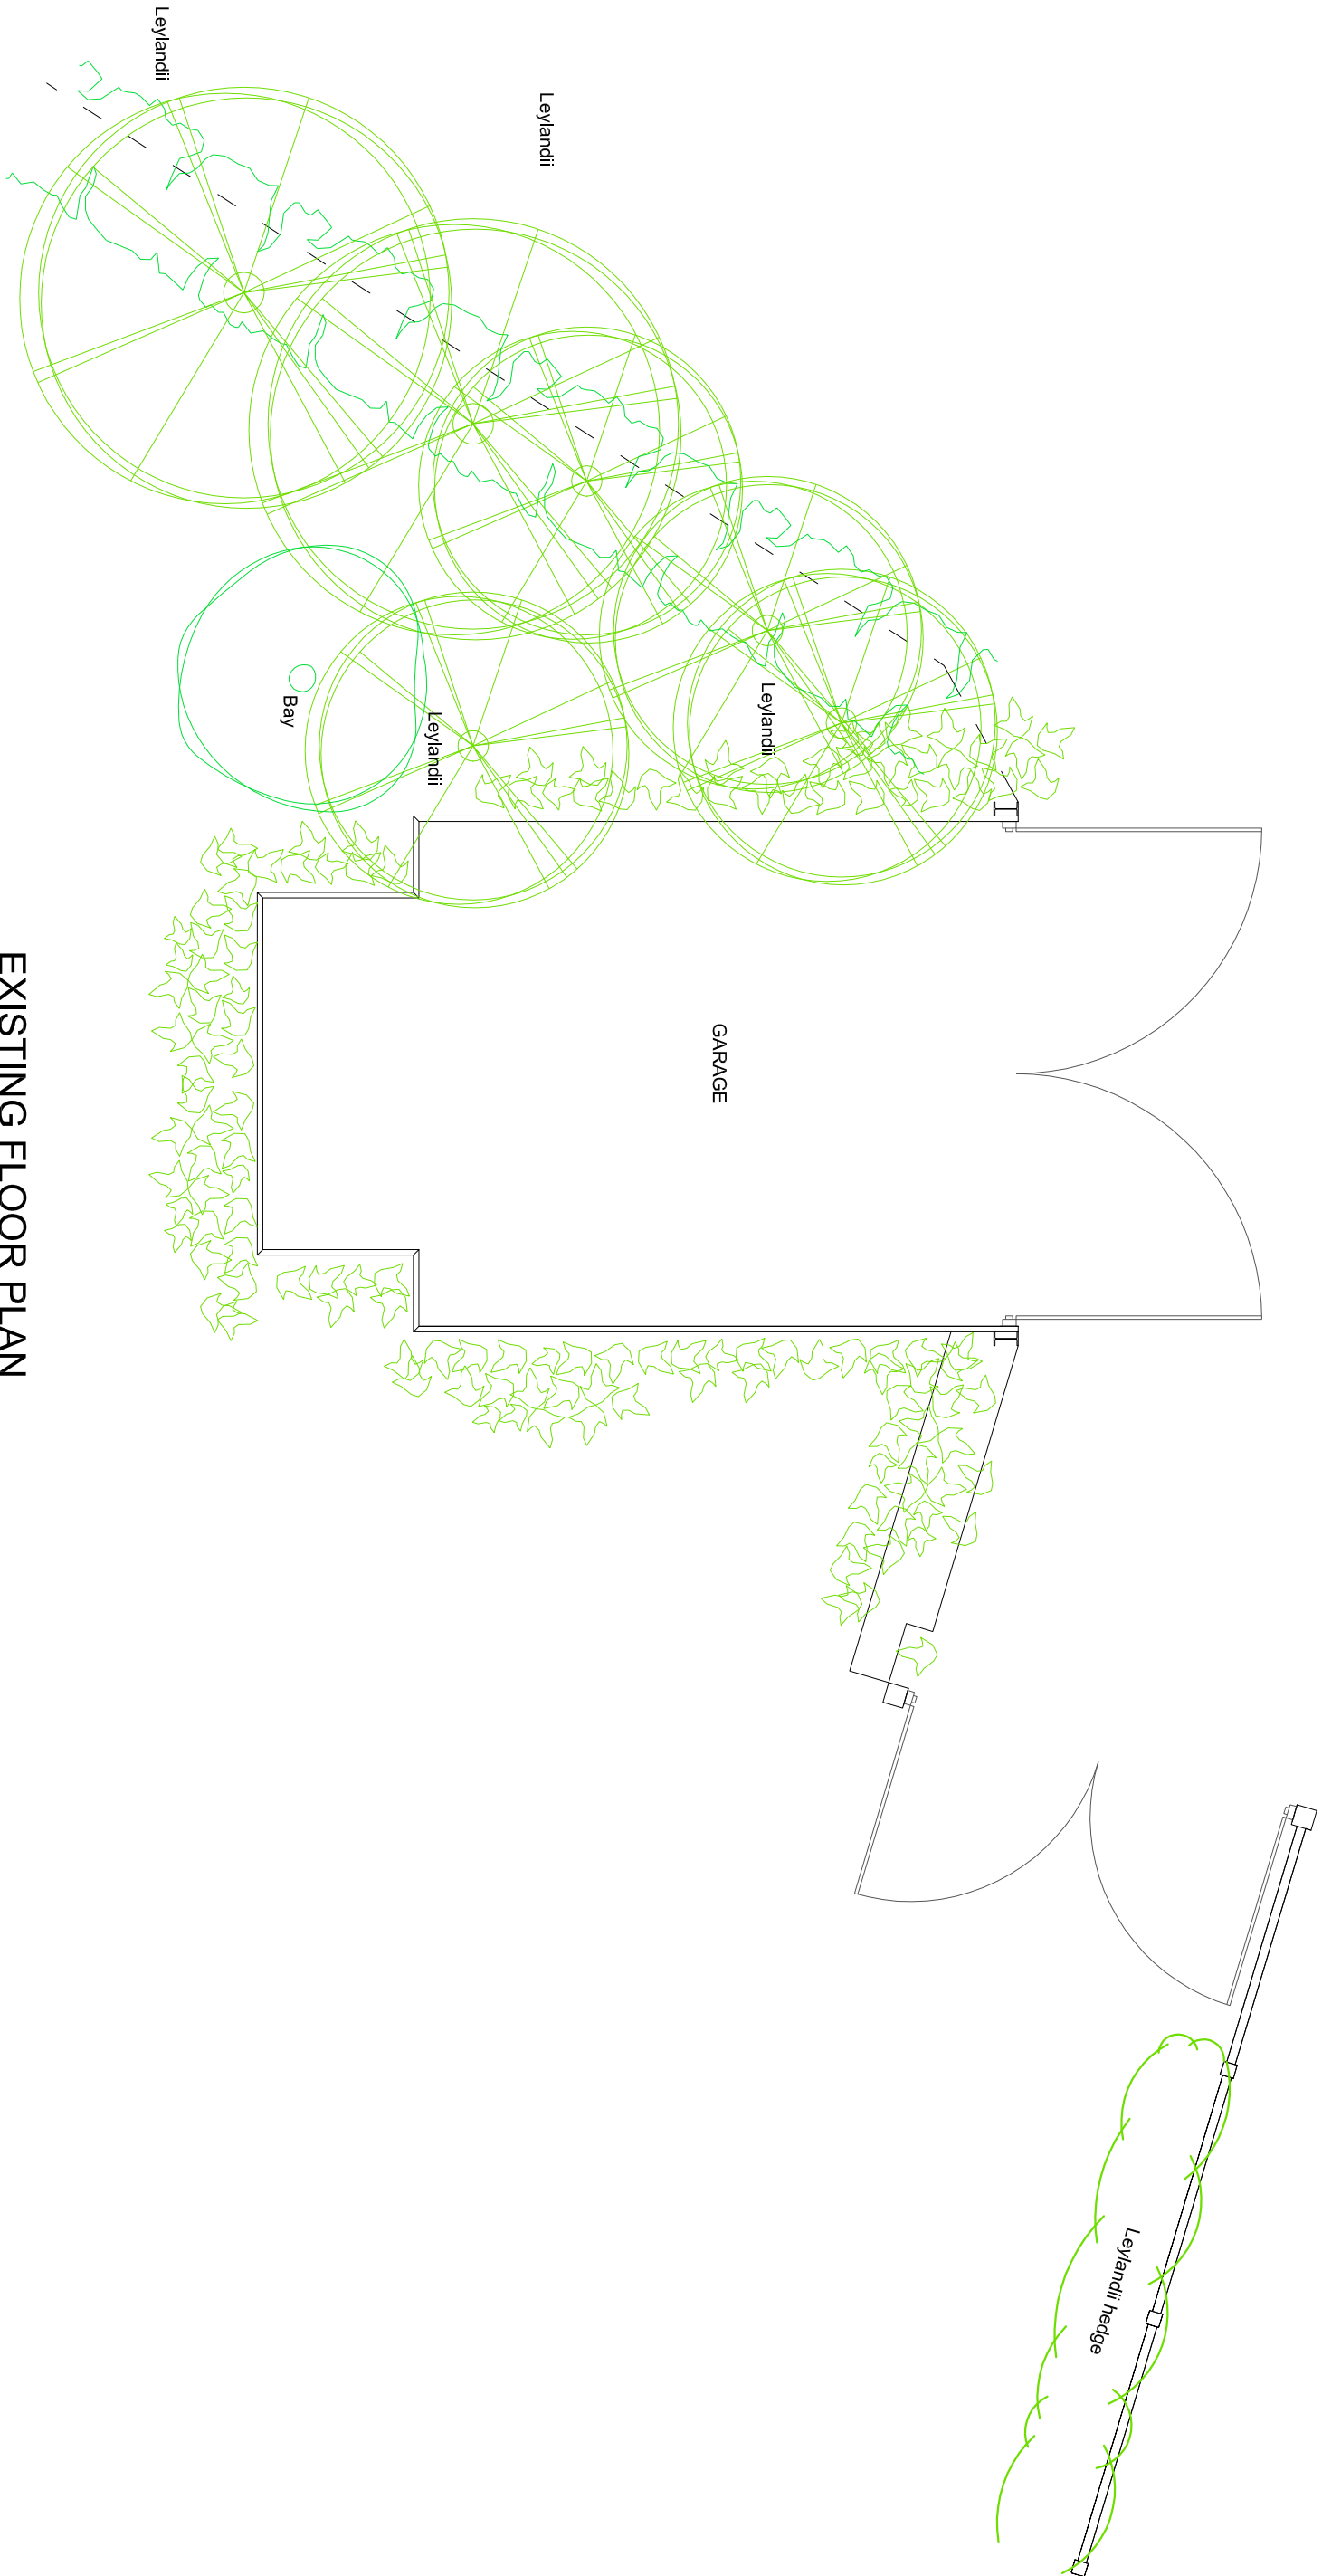

EXISTING FLOOR PLAN

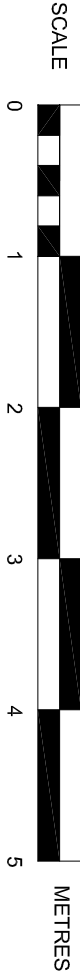

SUSSEX BUILDING CONSULTANCY LIMITED	
ROSE COTTAGE, PRIORS WAYE, PAGHAM, BOGNOR REGIS, WEST SUSSEX.	
SCALE - 1/50 REV - DATE - 07/06/2014	
 LABC partner	3 NORTHCOOTE ROAD BOGNOR REGIS PO21 5LZ TEL/FAX - (01243) 861379