




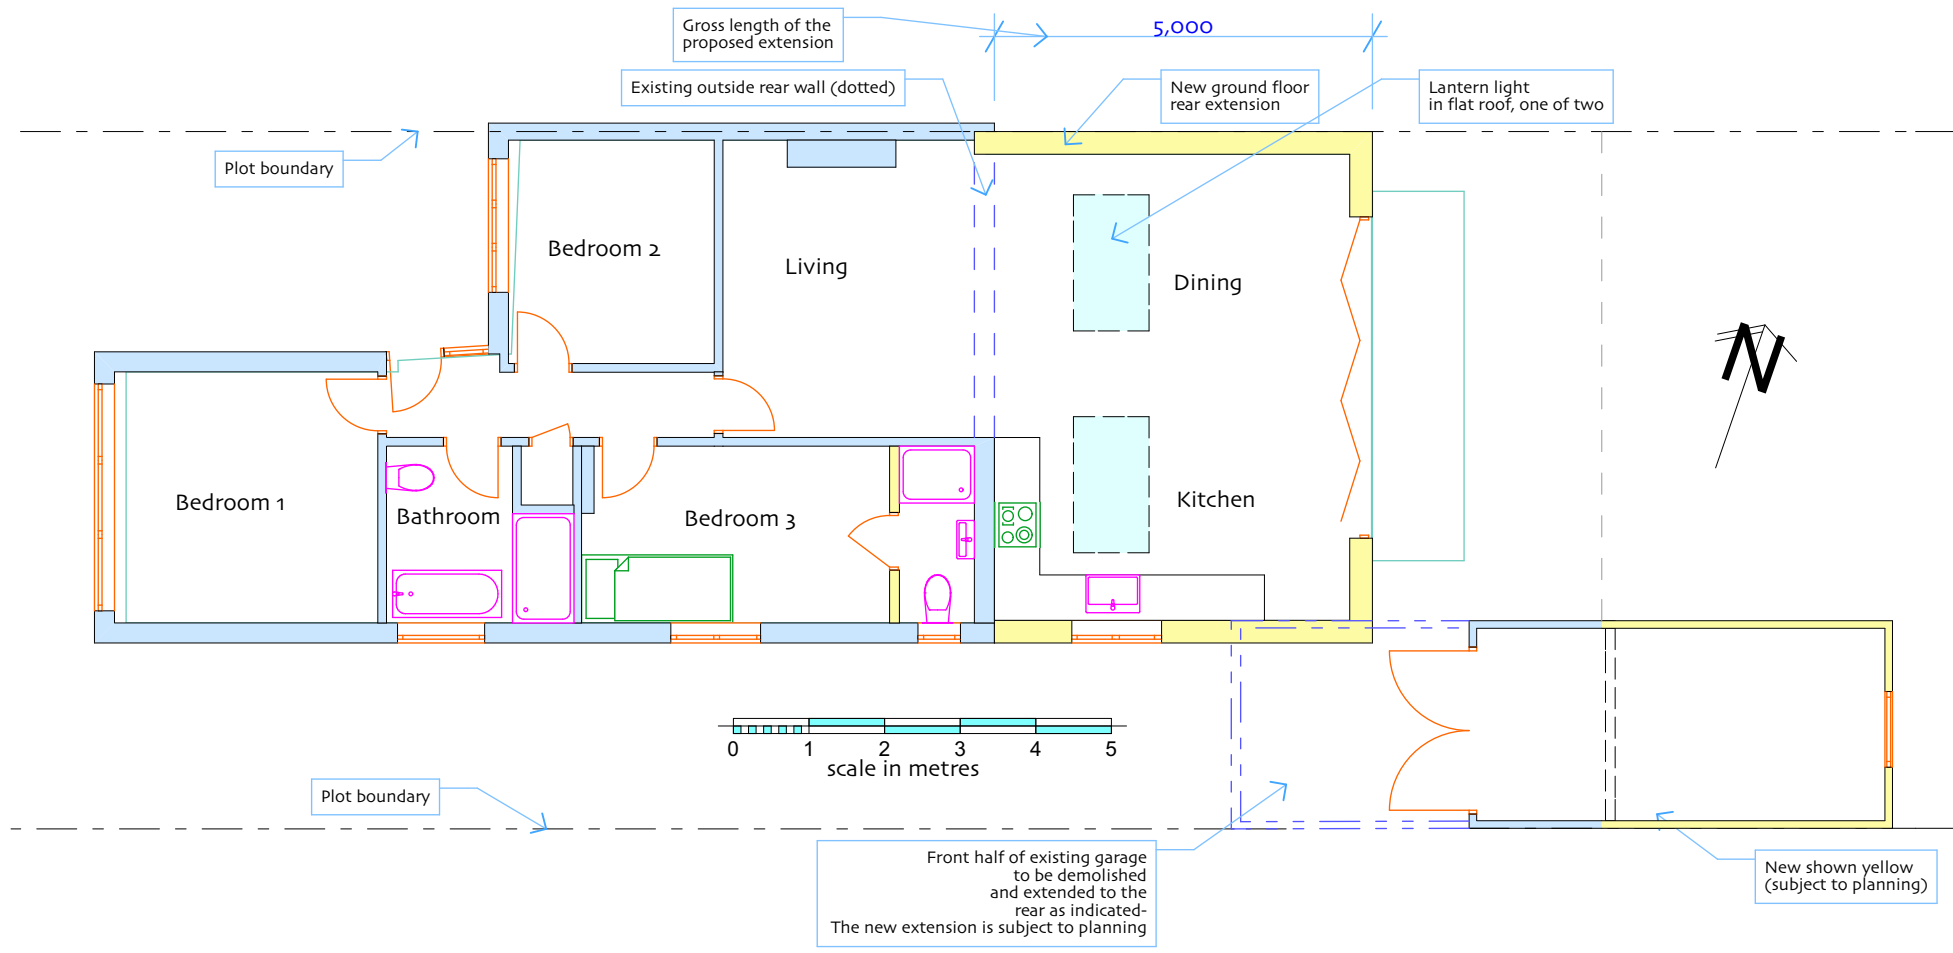

Proposed Floor Plan 1:100

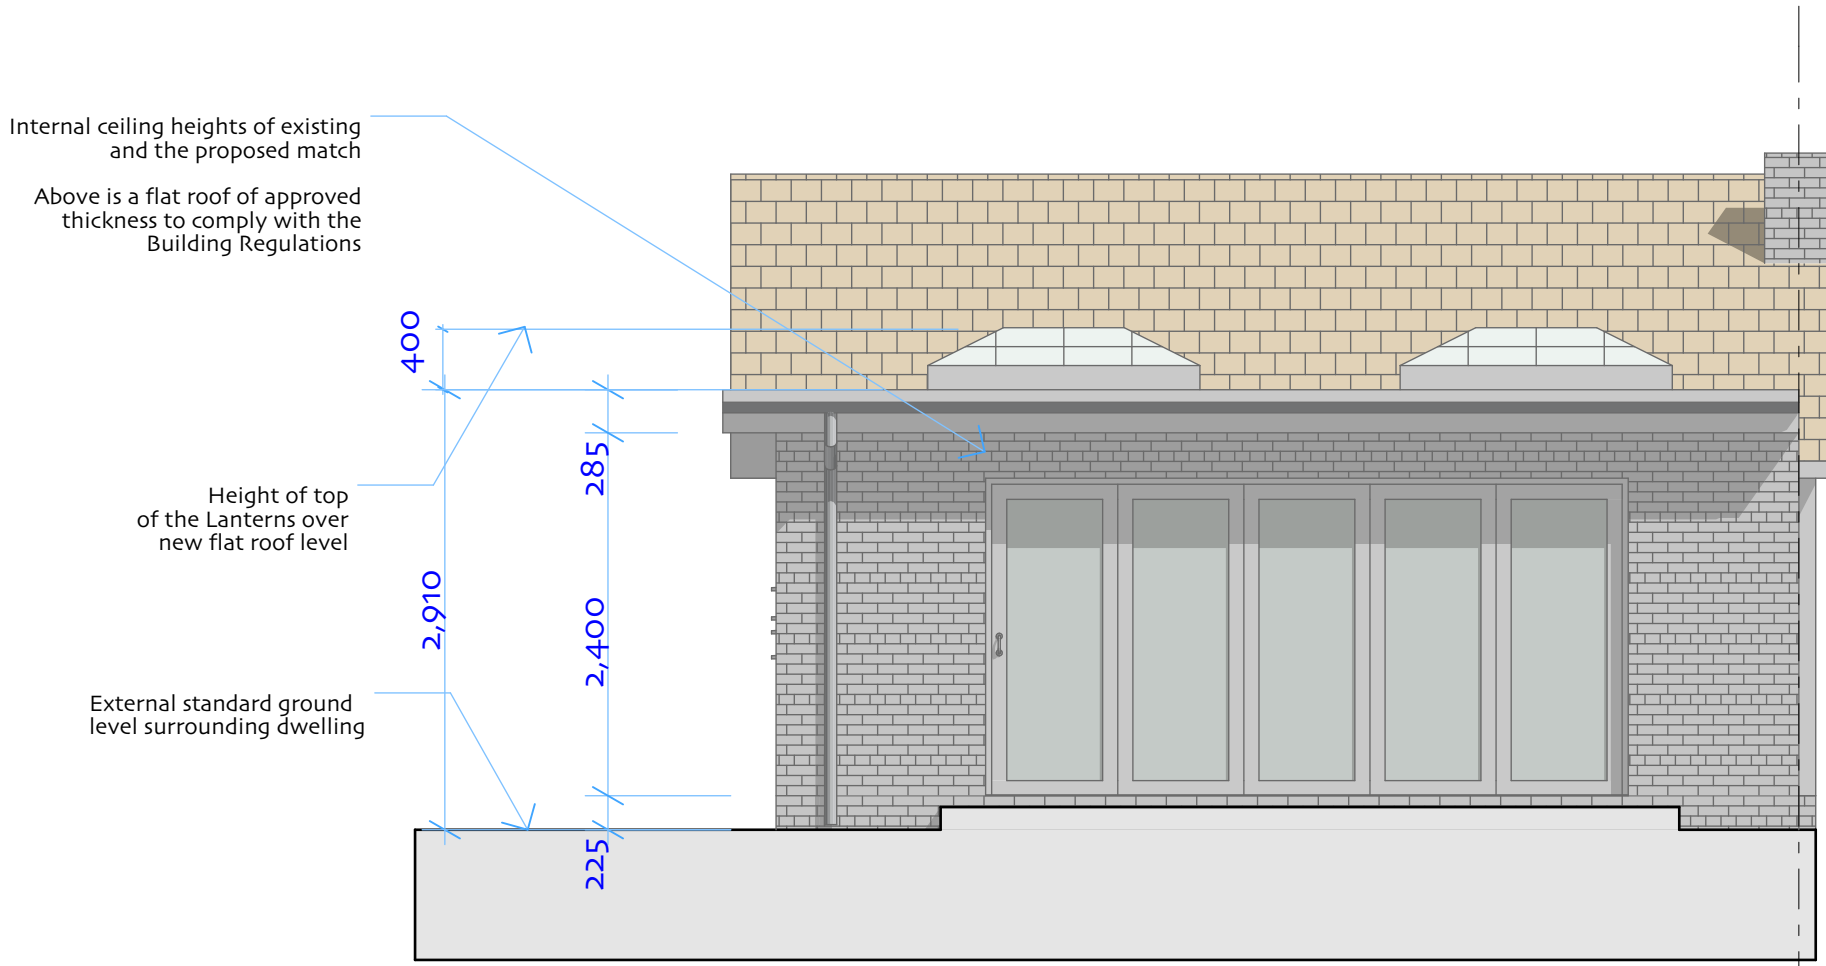


Proposed East/Rear Elevation 1:50

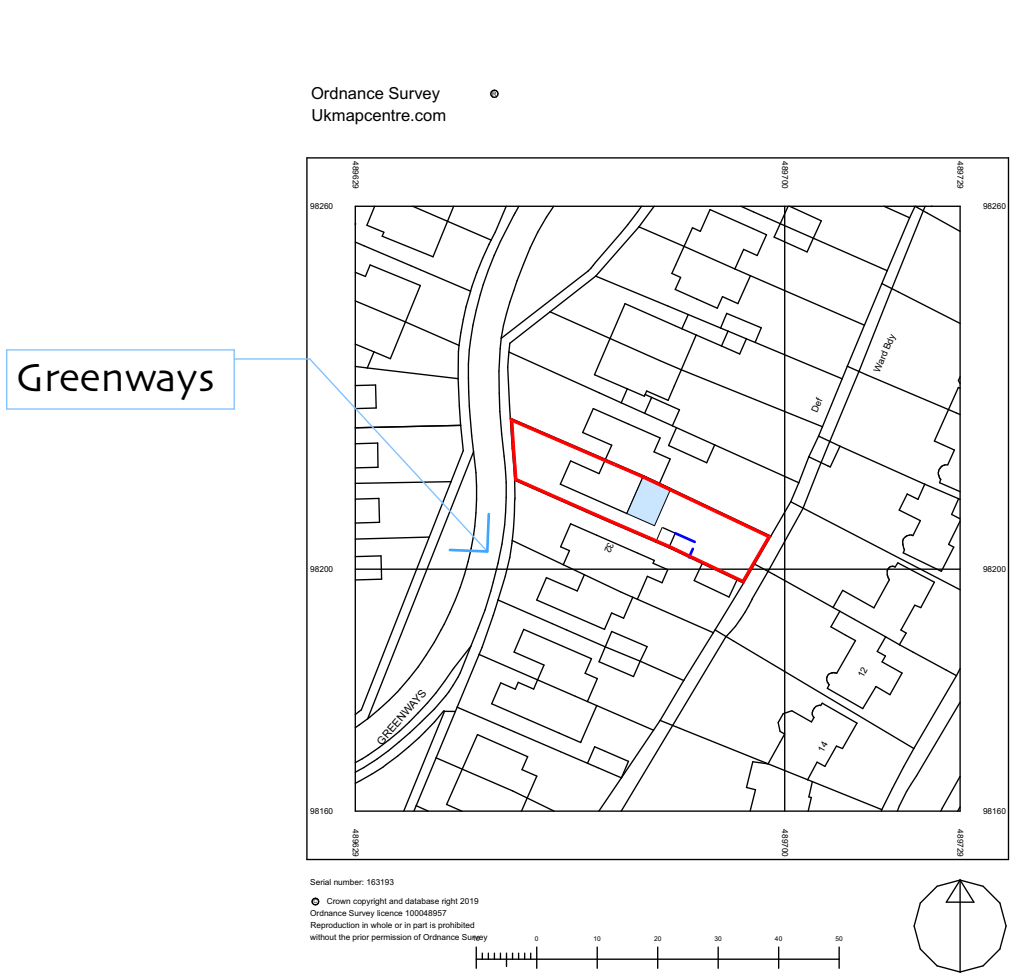

Location plan 1:1250

Materials  
New roof: grey single membrane  
Lanterns: White uPVC  
Rainwater goods: To match the existing  
Windows and doors: White uPVC to match the existing  
Walls: Facing brickwork to match the existing  
Extension gross length from rear of the dwelling: 5000 mm

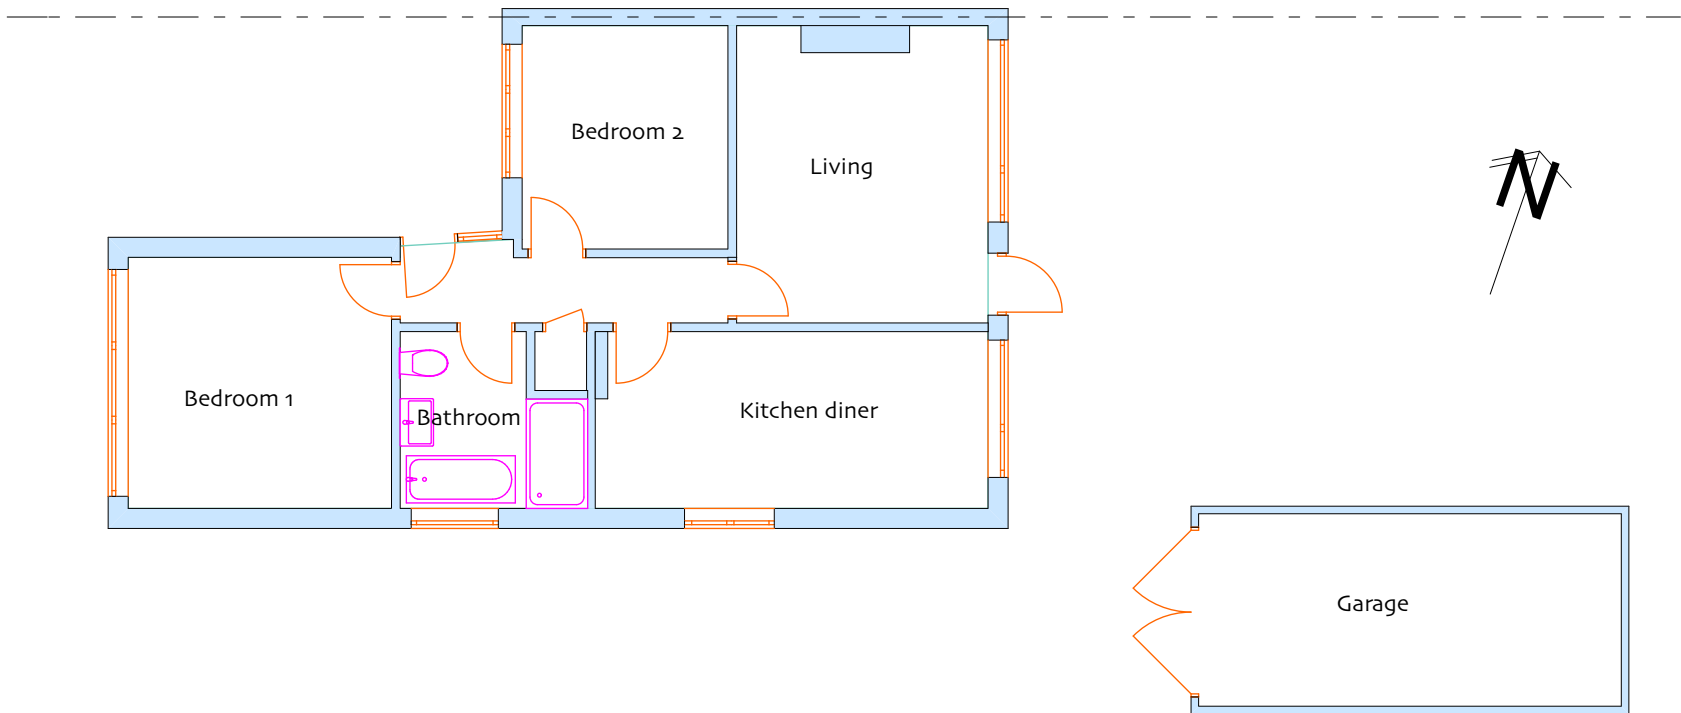

Existing Floor Plan 1:100




Existing East/Rear Elevation 1:50


Ordnance Survey  
Ukmapcentre.com



Block Plan 1:500

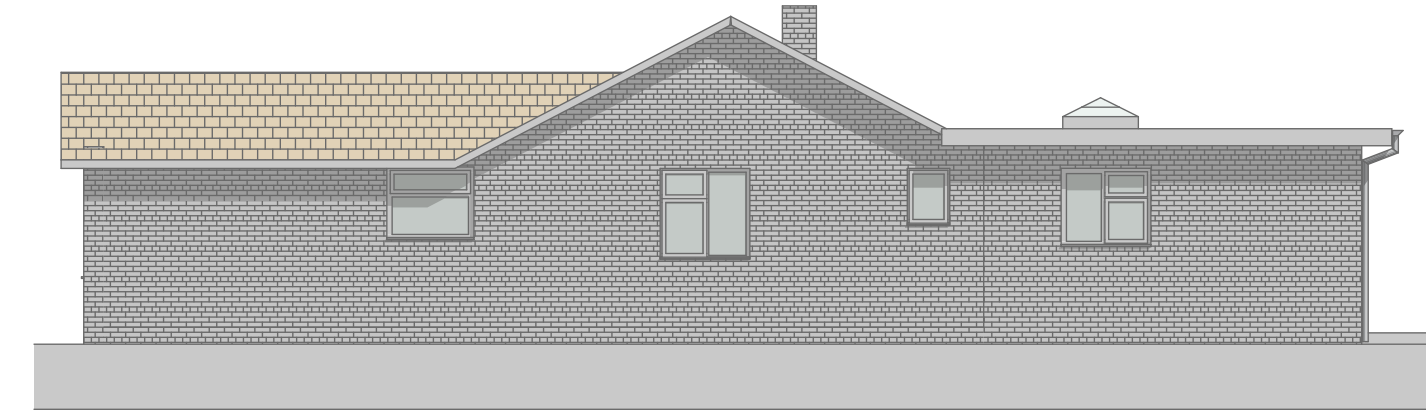

Proposed South/Side Elevation 1:100

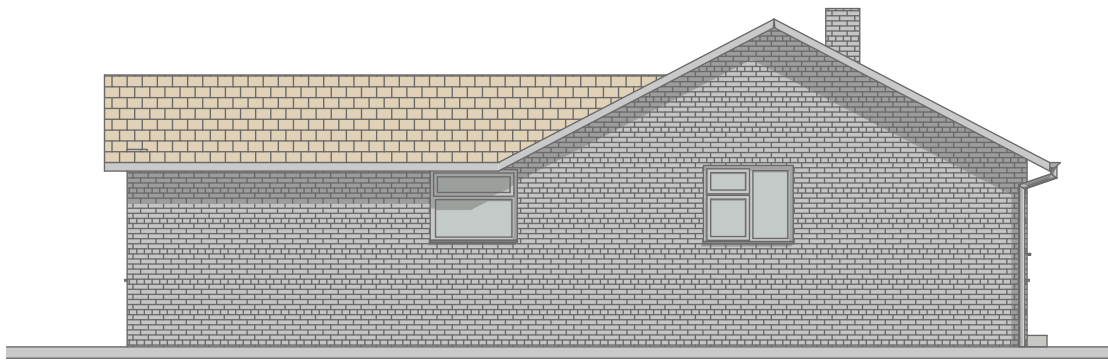

Existing Side/South Elevation 1:100

