


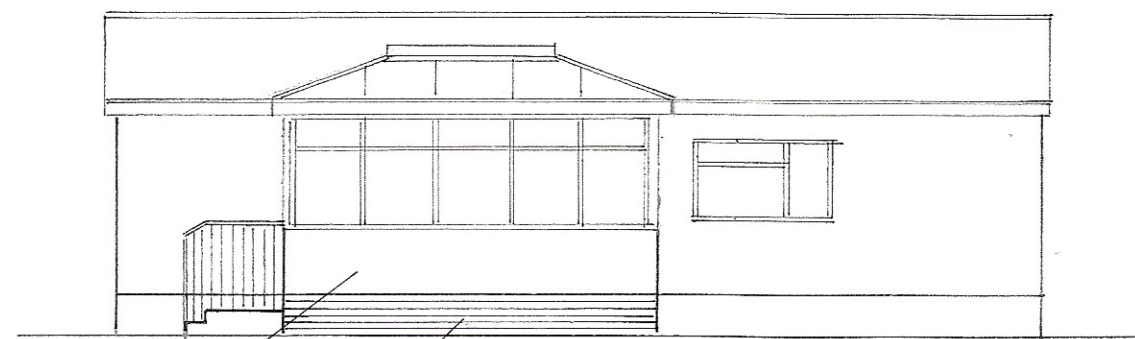


south-east



north-east


Render and colourwash to match existing.
Facing brickwork to match existing.

1 : 100

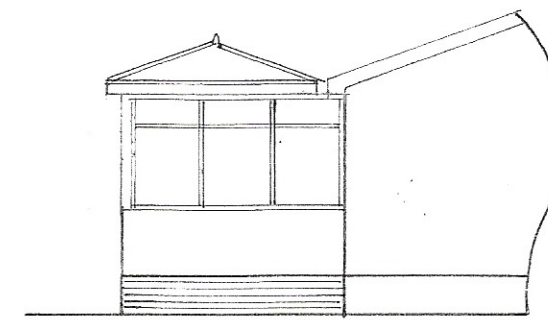


north-west

5000

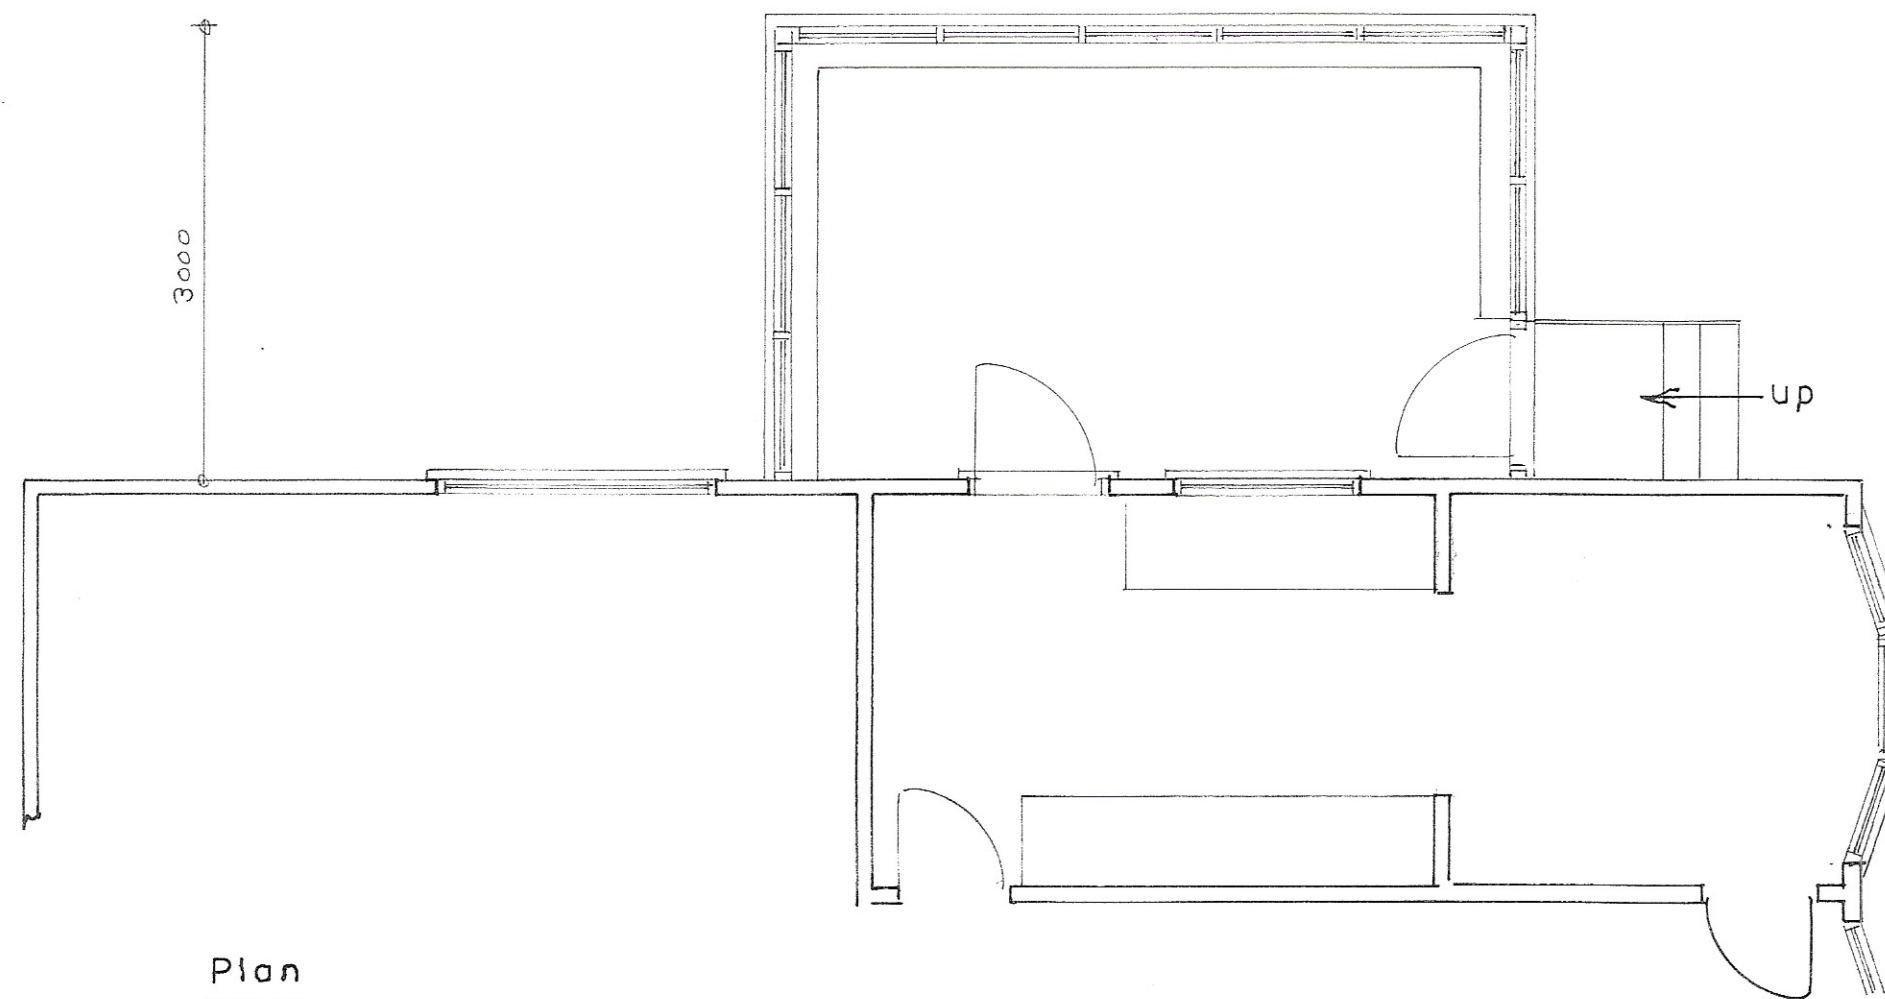


Plan
1 : 50

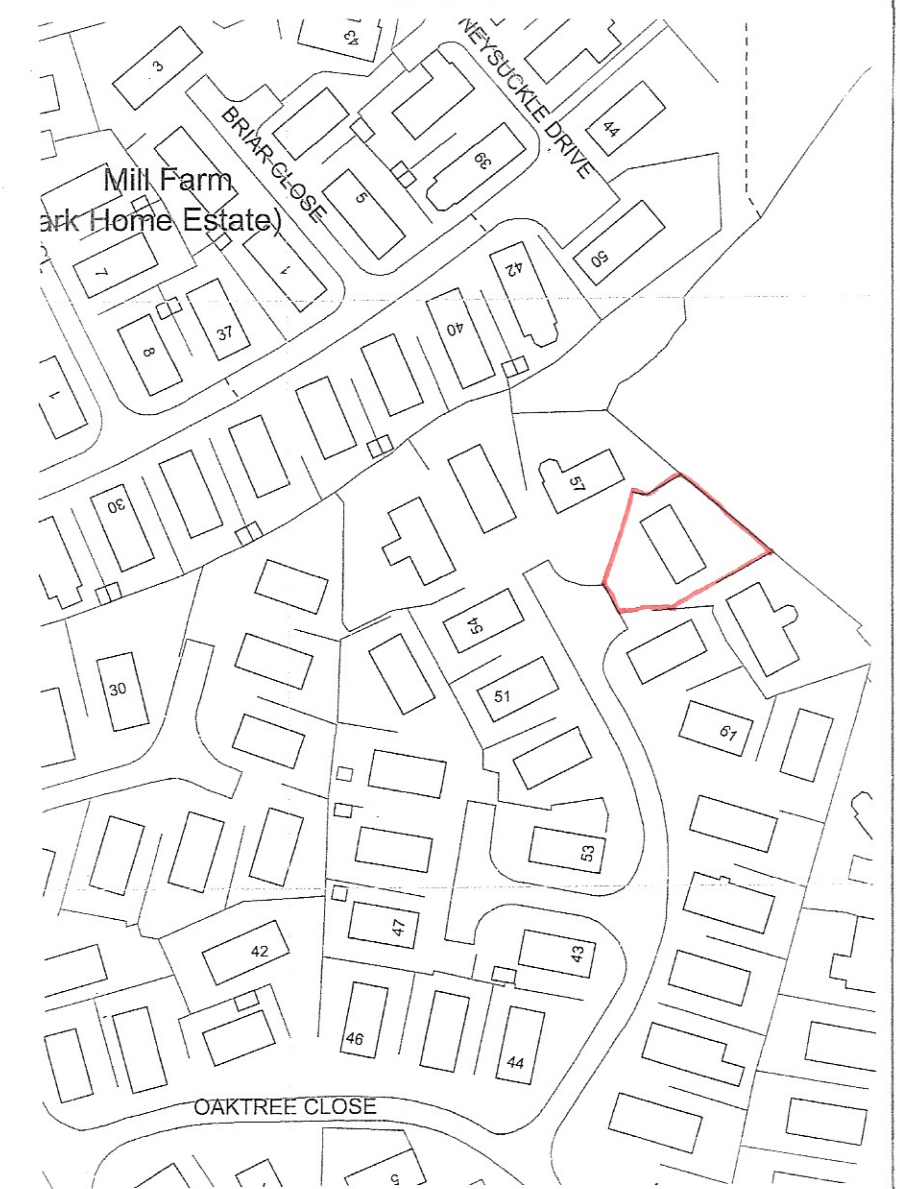

location plan

1 : 1250

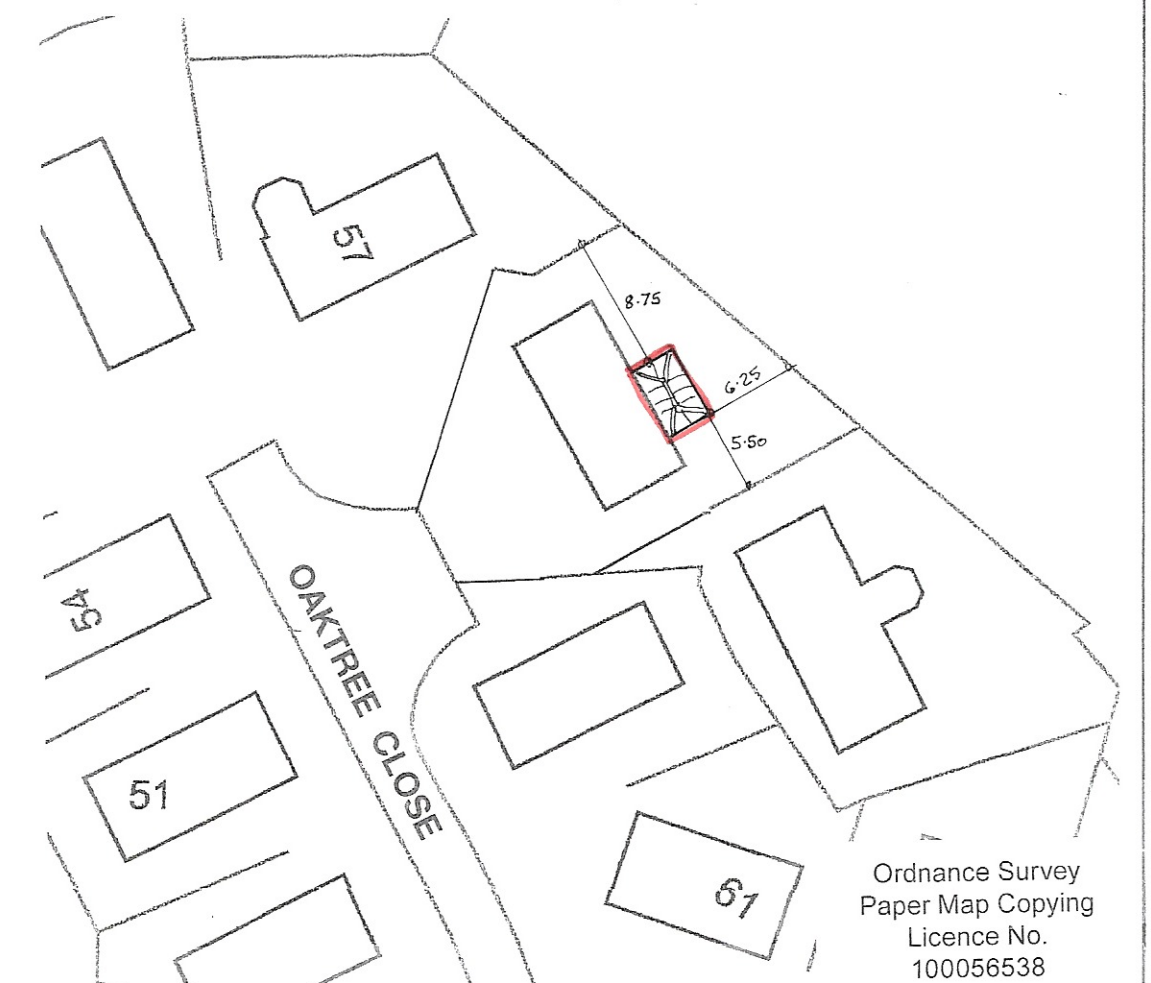

block plan

1 : 500

Ordnance Survey
Paper Map Copying
Licence No.
100056538

sheet 1 of 2

Proposed

PROPOSED CONSERVATORY AT 58, OAK TREE CLOSE, MILL FARM, PAGHAM
FOR MRS. A. STRACHAN.

Bryan Butcher
Rainbow Cottage
Nyetimber Lane
Bognor Regis PO21 3JX
01243 266871
07973 233442
bryan.butcher@btinternet.com
www.bryanbutcher.com