



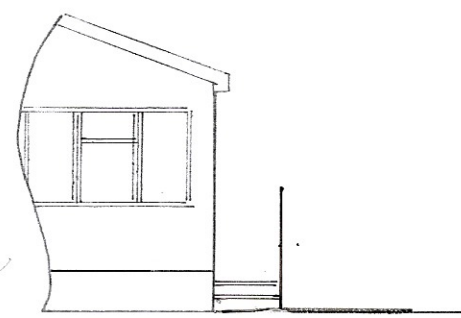


south-east

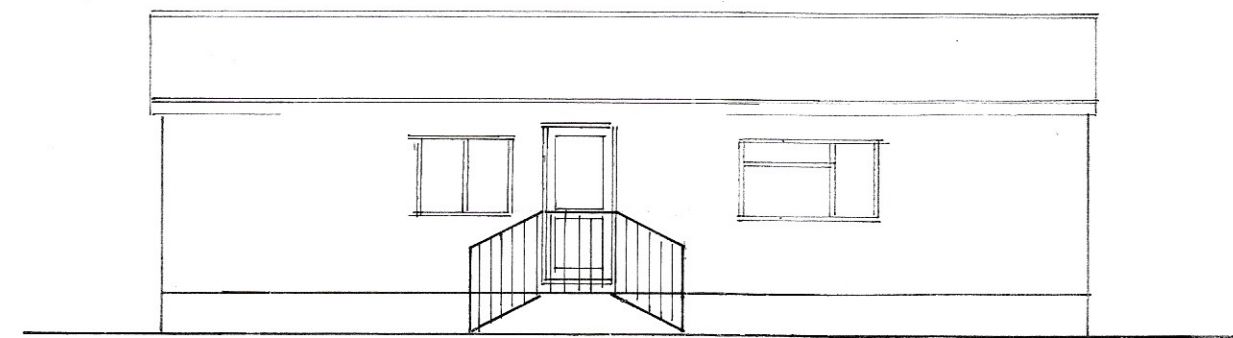


north-east

1 : 100

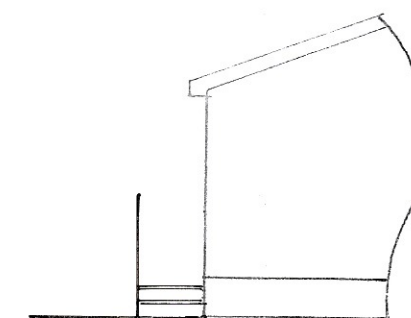


north-west

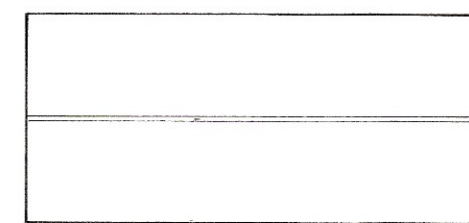


roof plan

1 : 200

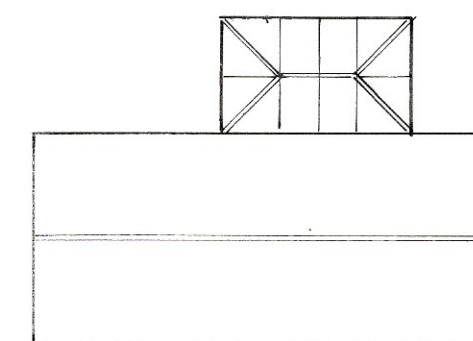

proposed roof plan

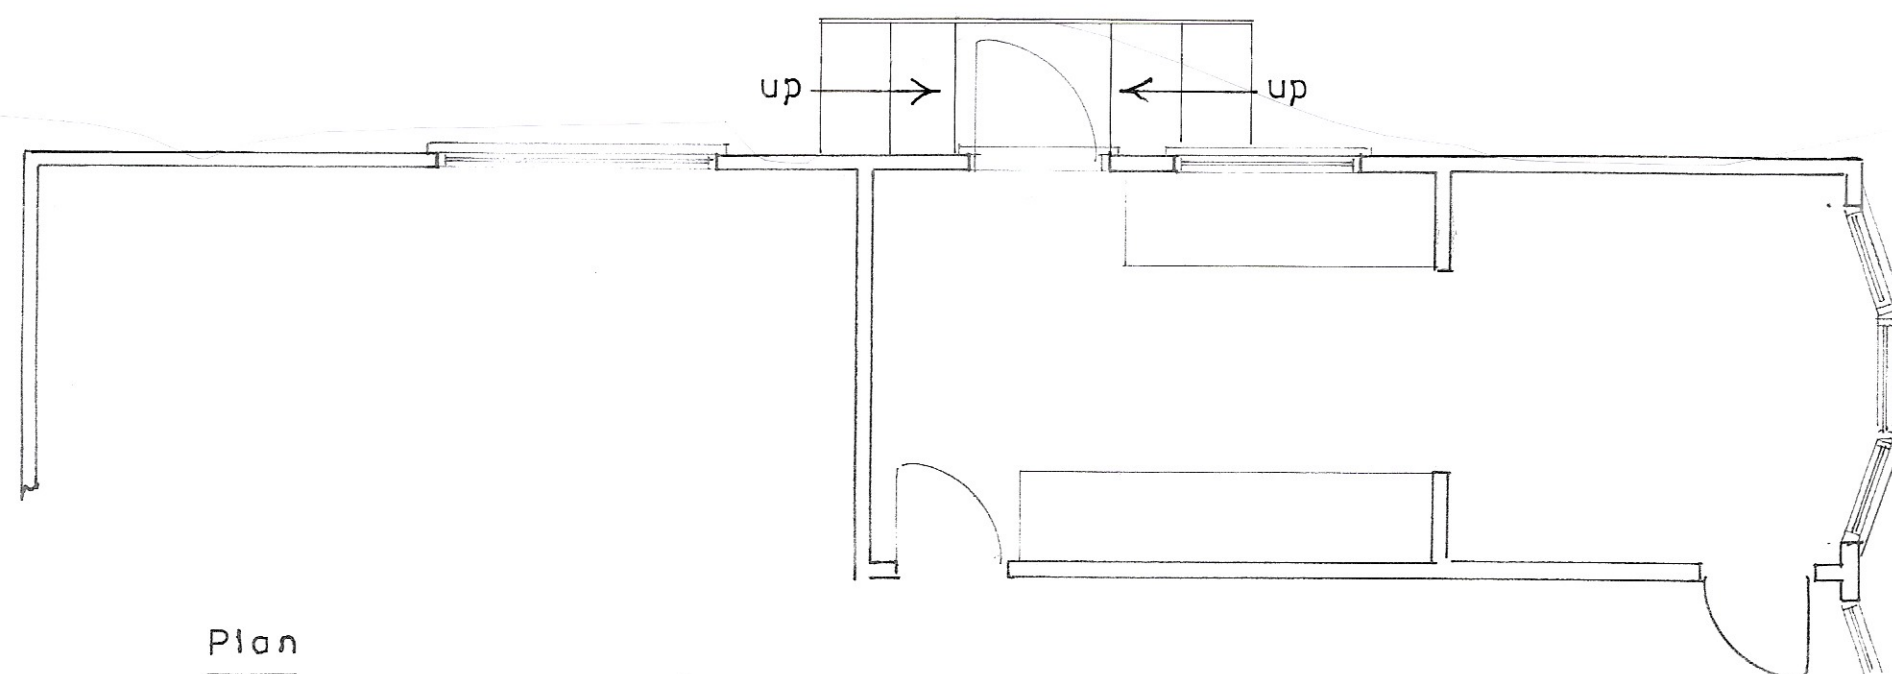

Plan

1 : 50

Existing

PROPOSED CONSERVATORY AT 58, OAK TREE CLOSE, MILL FARM, PAGHAM
FOR MRS. A. STRACHAN.

sheet 2 of 2

Bryan Butcher
Rainbow Cottage
Nyetimber Lane
Bognor Regis PO21 3JX
01243 266871
07973 233442
bryan.butcher@btinternet.com
www.bryanbutcher.com