




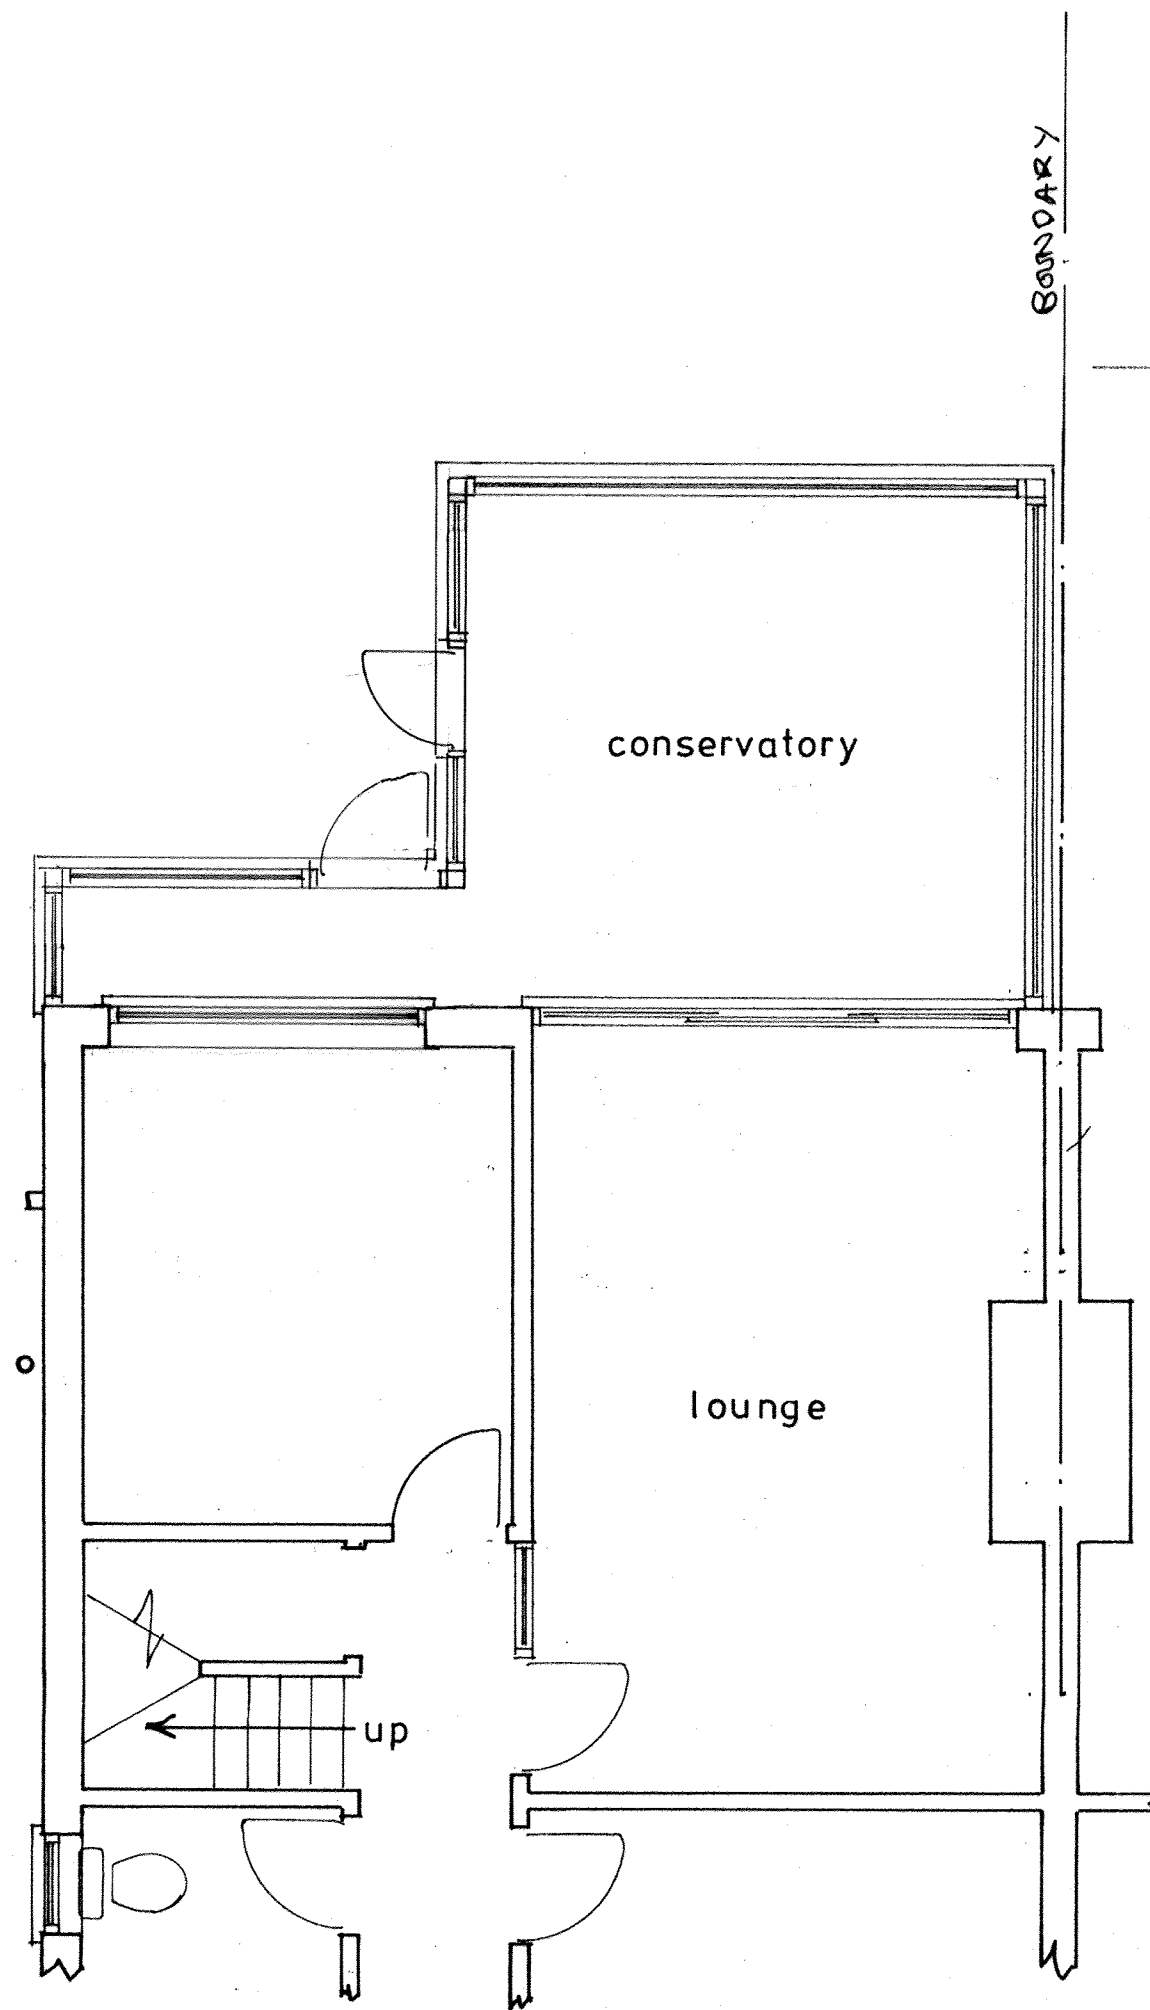


Plan
1 : 50

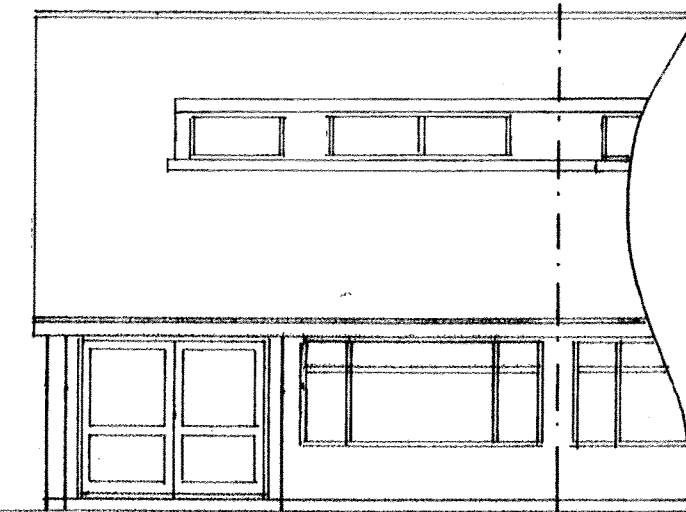


east

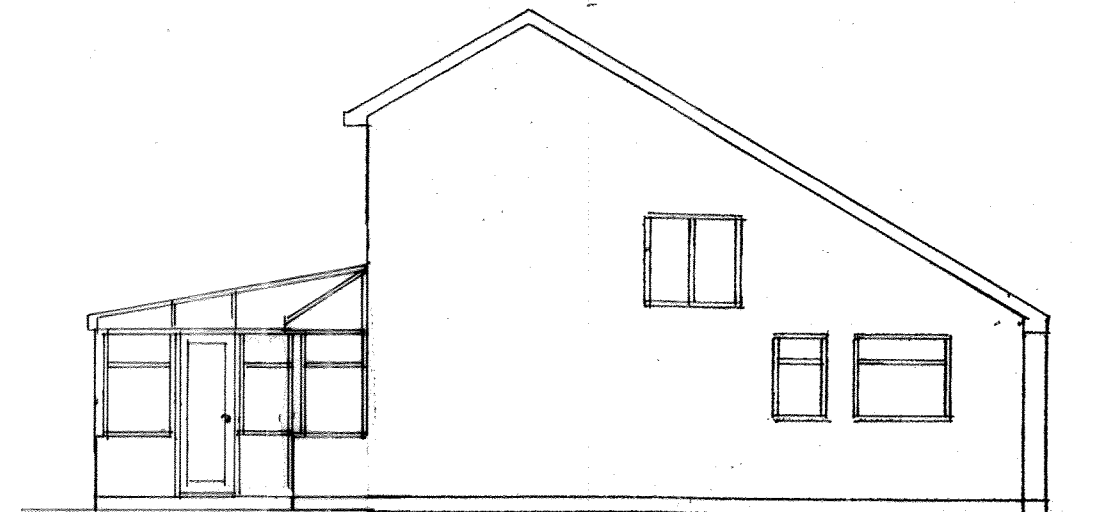


south
1 : 100

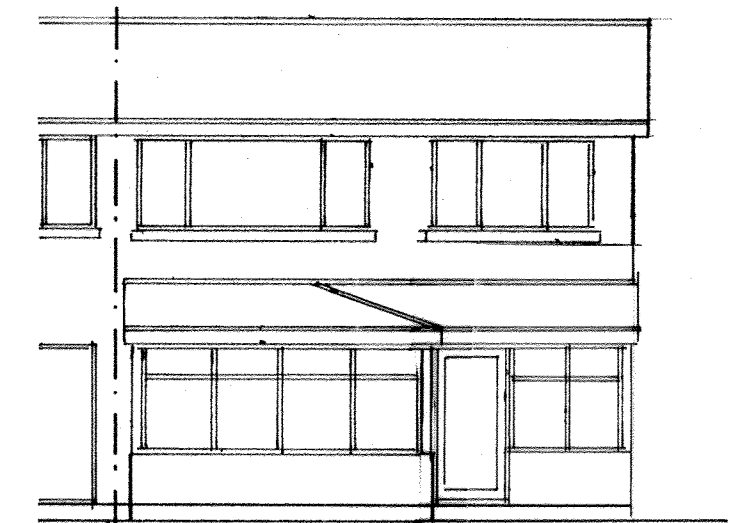

west

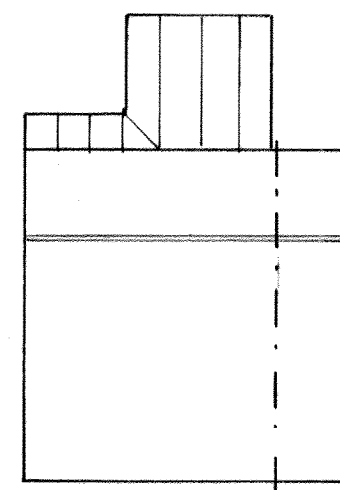

roof plan
1 : 200

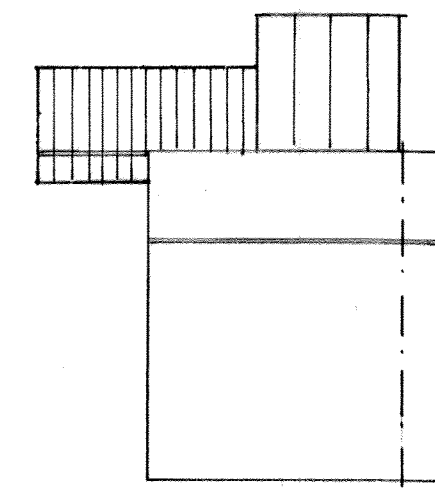

proposed roof plan

Existing

PROPOSED SINGLE STOREY EXTENSION AT 5, THE CRESCENT, PAGHAM FOR MR.C. ADAMS

sheet 2 a of 2

Bryan Butcher
Rainbow Cottage
Nyetimber Lane
Bognor Regis PO21 3JX
01243 266871
07973 233442
bryan.butcher@btinternet.com
www.bryanbutcher.com