




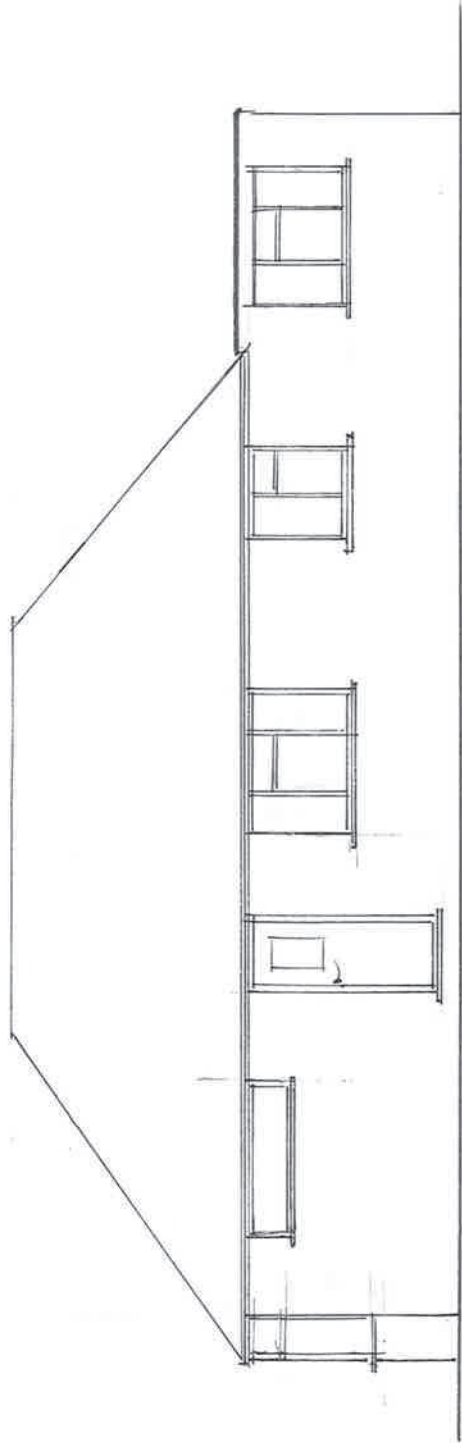


NORTH ELEVATION

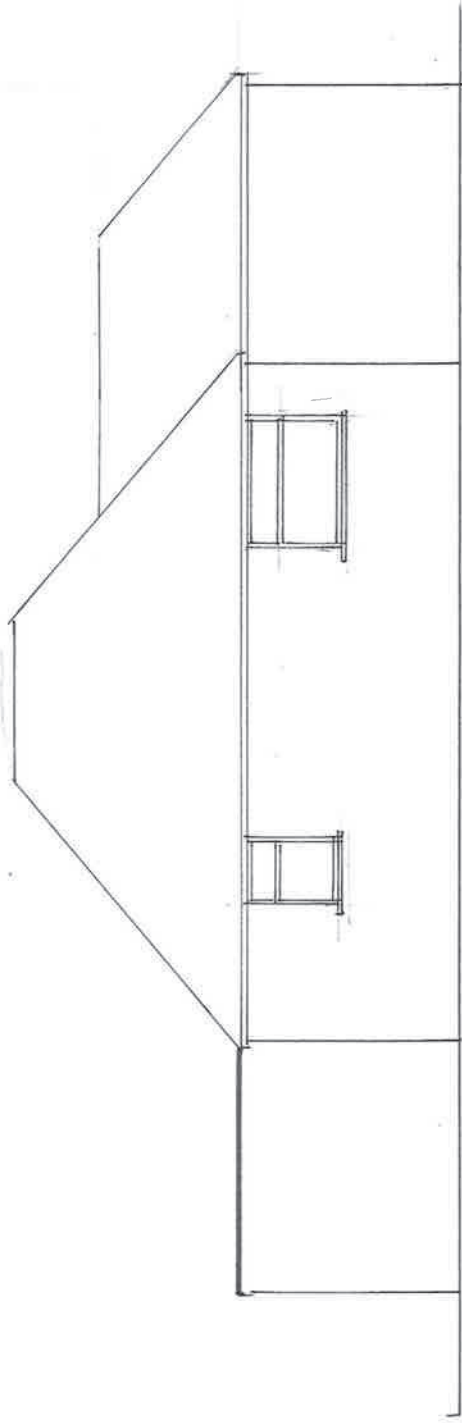

SOUTH ELEVATION

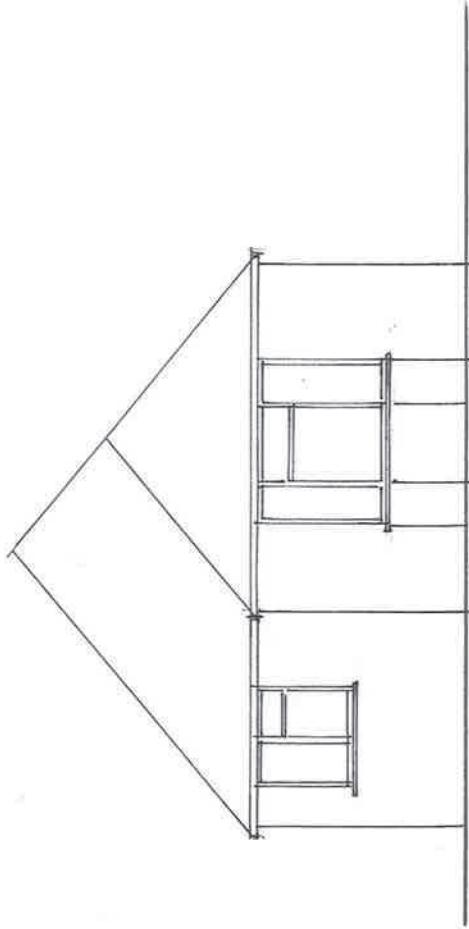

EAST ELEVATION

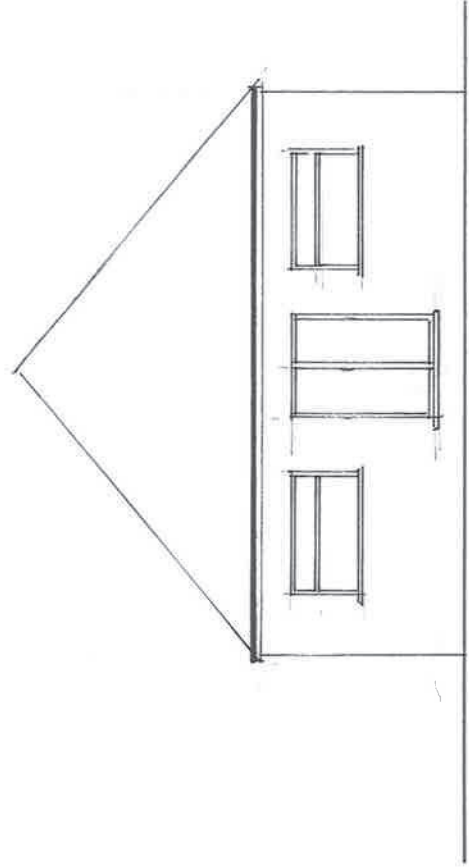

WEST ELEVATION

ALL
ELEVATIONS
AS
EXTG.
1:100

LOFT CONVERSION - 16 CARDINALS DRIVE, PACHAM, VI. SUSSEY.