


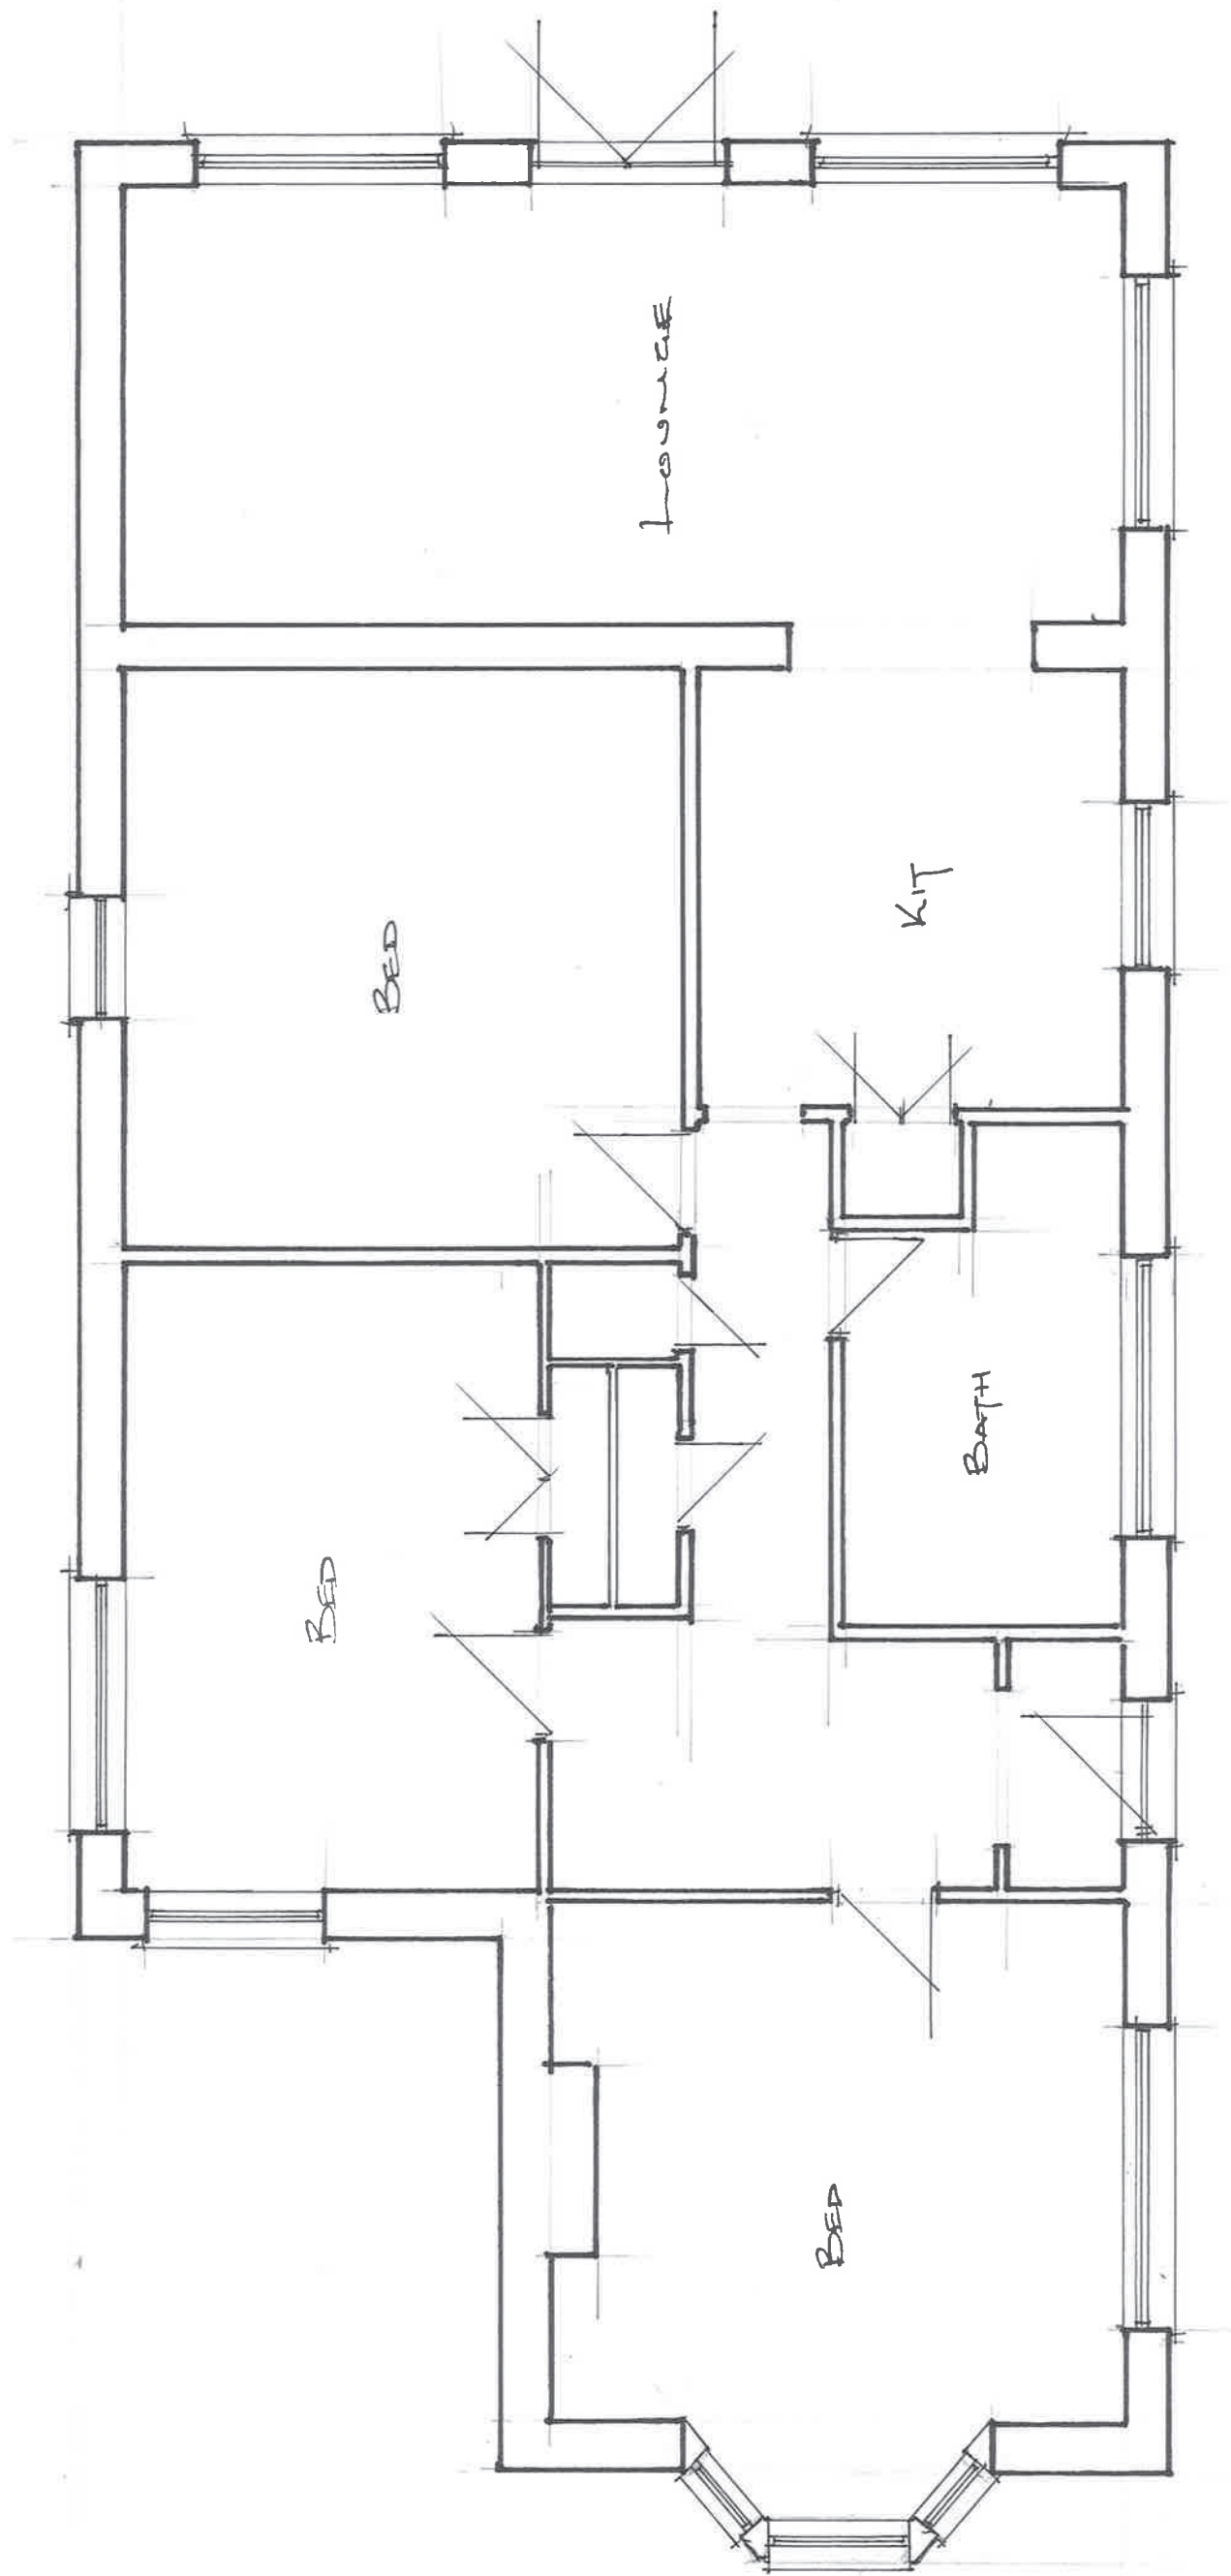

GROUND FLOOR PLAN AS EXISTING
(1:50)

LOFT CONVERSION - 16 CARDINALS DRIVE, PAGHAM, W. SUSSEX.