


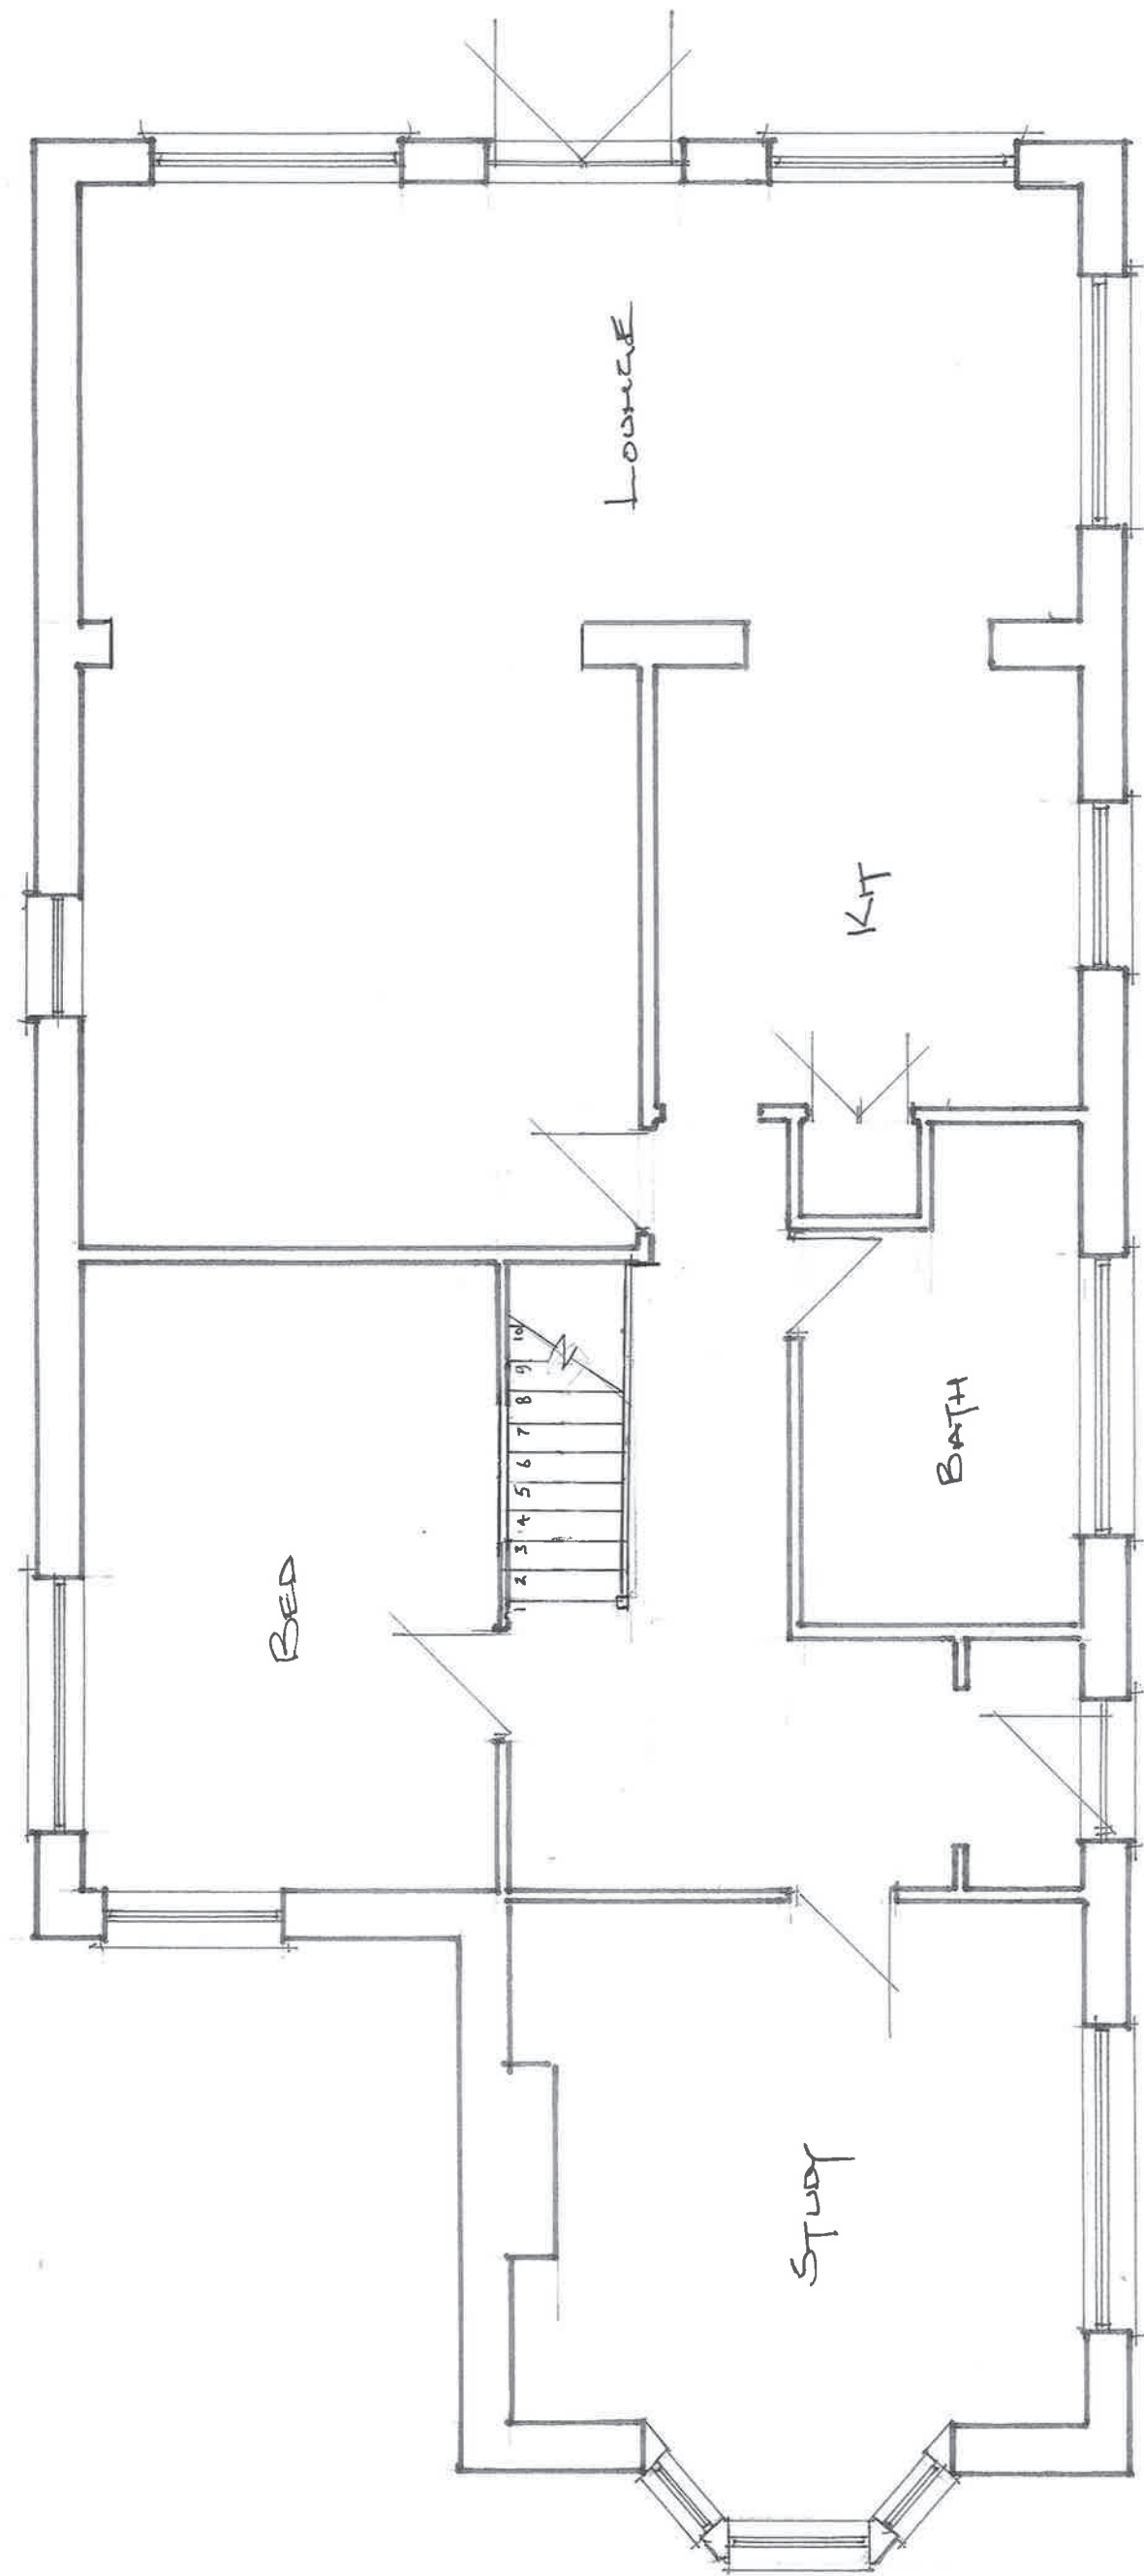

Ground Floor Plan as proposed
1:50

LOFT CONVERSION - 16 CARDINALS DRIVE, PAGHAM, W. SUSSEX.