




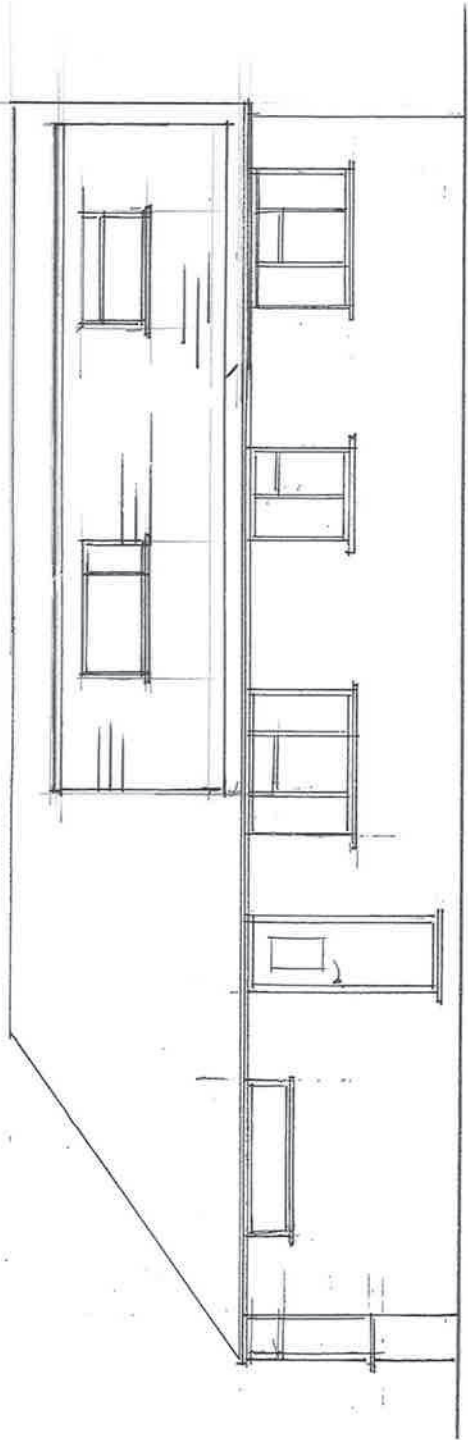


NORTH ELEVATION

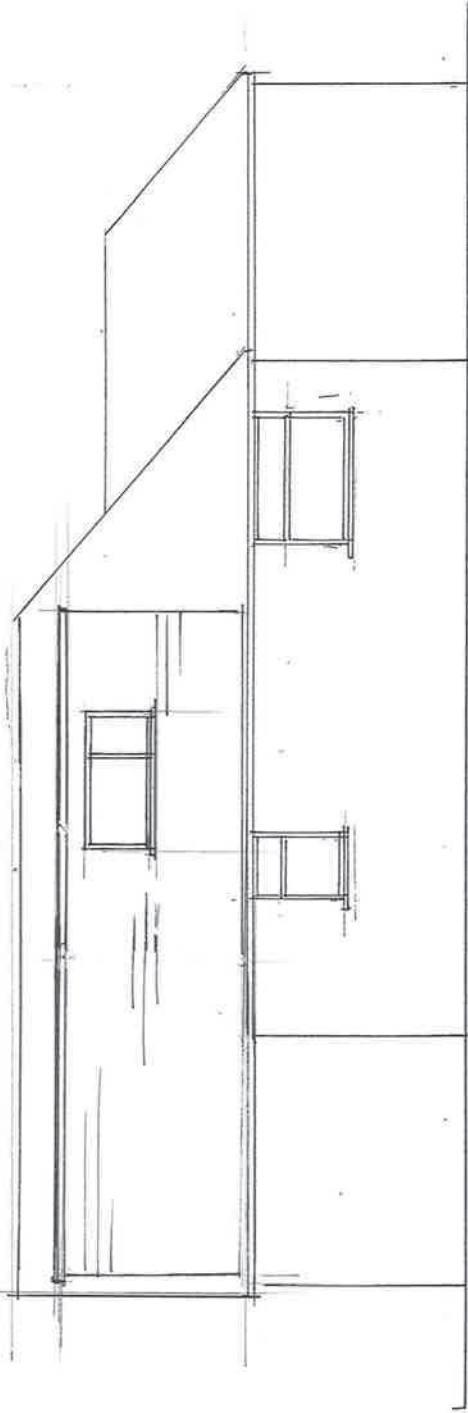

SOUTH ELEVATION

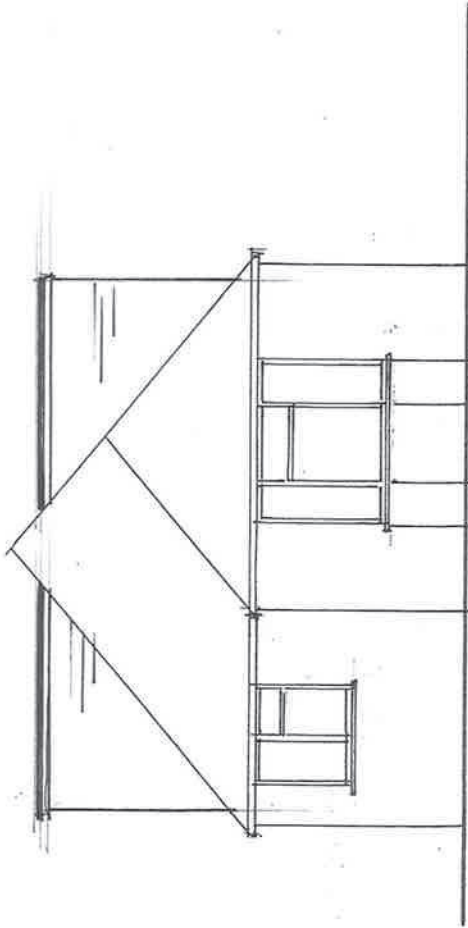

EAST ELEVATION

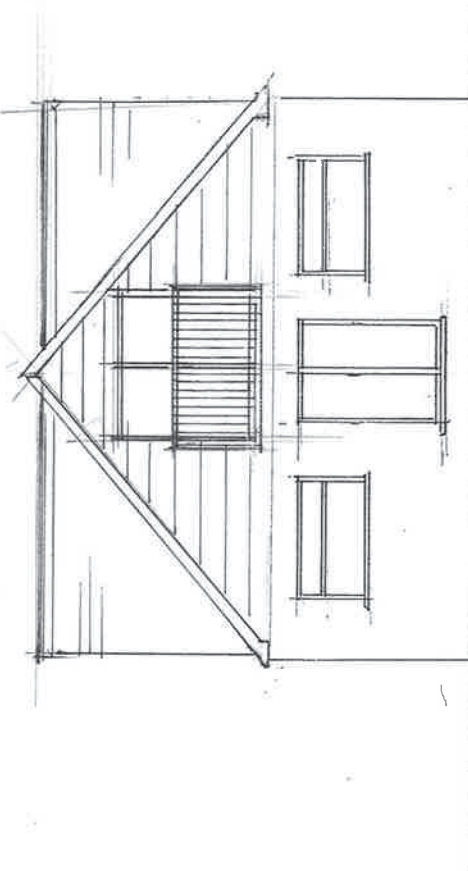

WEST ELEVATION

ALL
AS
ELEVATIONS
Prop^d
1:100.

REV. A. MAR. 22'.
DORMER TO S.E.
EXTENDED TO REAR.

LOFT CONVERSION - 16 CARDINALS DRIVE, PACHAM, W. SUSSEX.