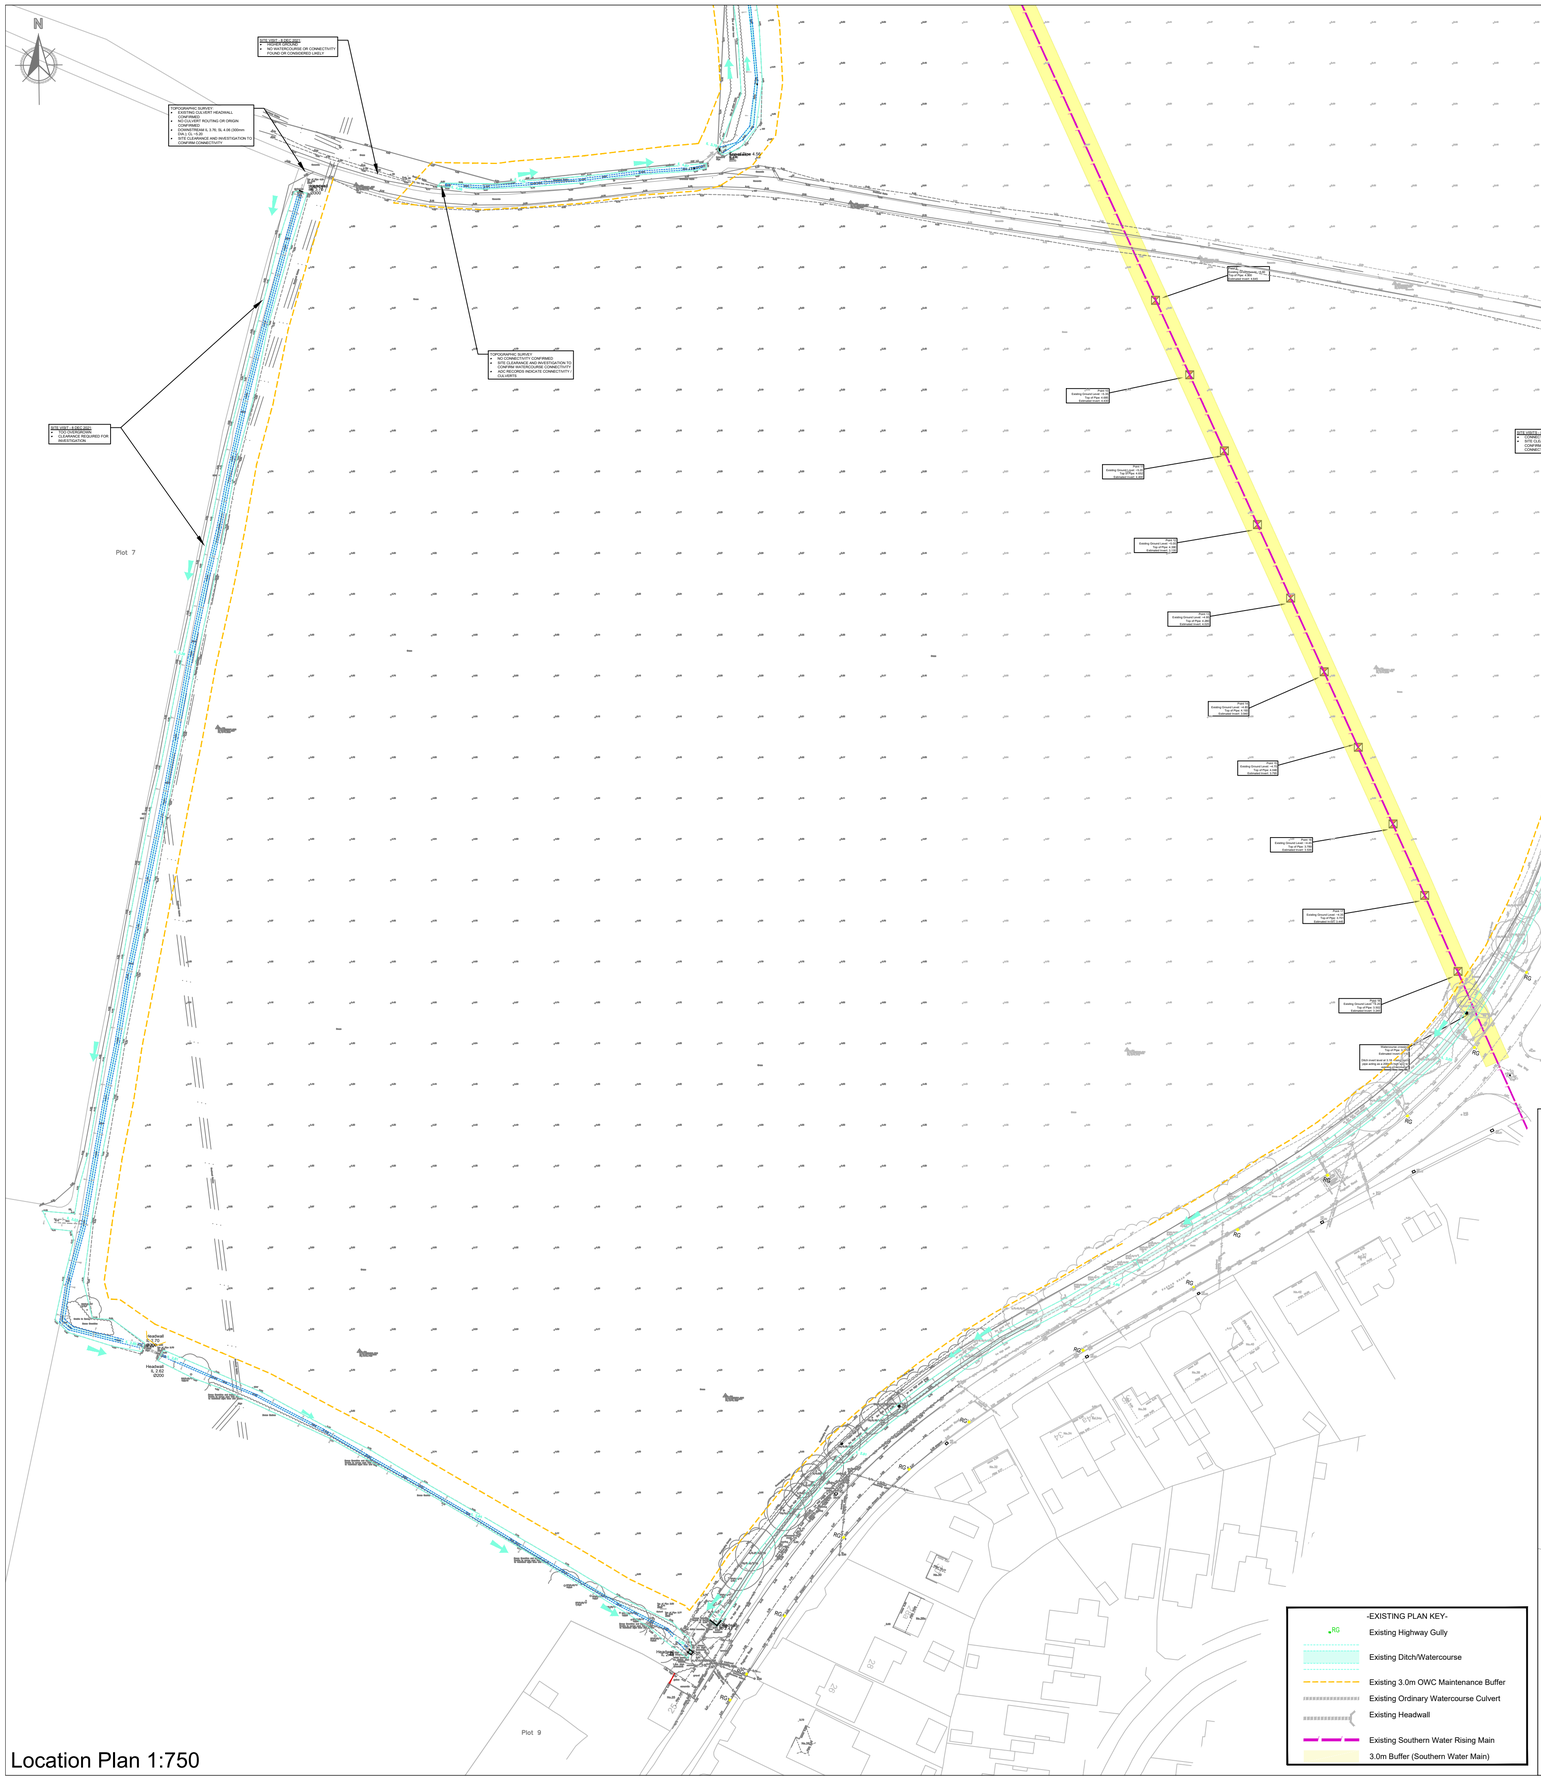
N
SITE VISIT - 4 DEC 2021
TOD HUNTINGDON
CLEARANCE REQUIRED FOR INVESTIGATION
TOPOGRAPHIC SURVEY
EXISTING CULVERT HEADWALL CONFIRMED
NO CULVERT ROUTING OR ORIGIN CONFIRMED
DOWNSTREAM 3.7ft TL 6.08 (300mm DIA) TBC
SITE CLEARANCE AND INVESTIGATION TO CONFIRM CONNECTIVITY
SITE VISIT - 4 DEC 2021
NO WATERCOURSE OR CONNECTIVITY FOUND OR CONSIDERED LIKELY
TOPOGRAPHIC SURVEY
EXISTING CULVERT CONFIRMED
SITE CLEARANCE AND INVESTIGATION TO CONFIRM WATERCOURSE CONNECTIVITY
DOWNSTREAM INDICATE CONNECTIVITY - CULVERTED
Plot 7
Plot 8
Plot 9
Pagham Road
Sea Way
Headwall
Headwall
Headwall