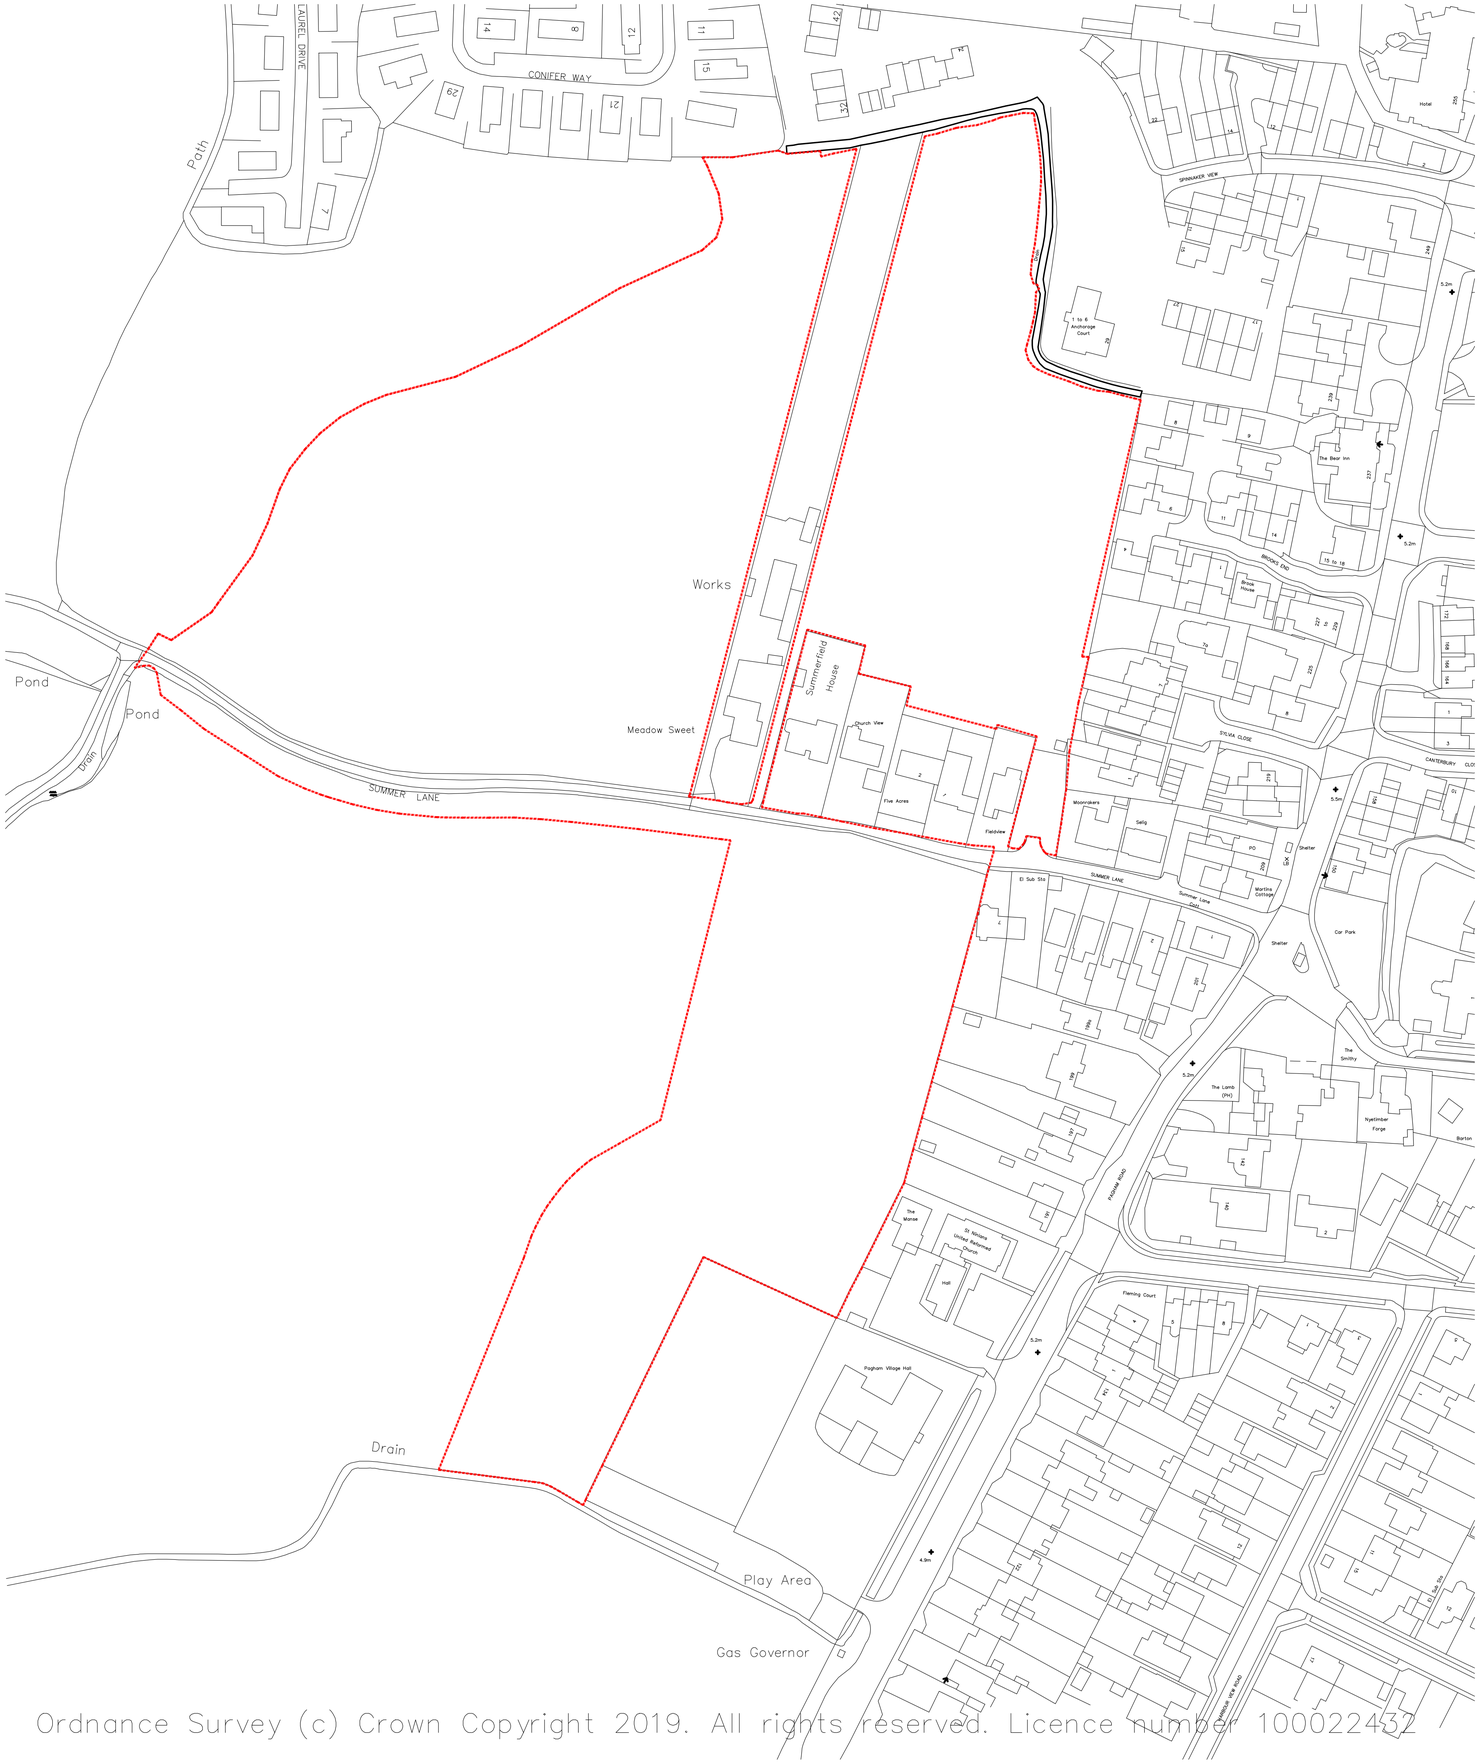

Ordnance Survey (c) Crown Copyright 2019. All rights reserved. Licence number 100022432

N

0 10 20 50 100

(SCALE 1:1000 @A1)

GENERAL NOTES:

1. This drawing is the copyright of Kenn Scaddan Associates Ltd and may not be copied, altered or reproduced in any form or passed on to a third party without written consent. If in doubt ASK.
2. The drawing reflects current standards and legislation agreed for this project at the time of original issue.

REV	DATE	DESCRIPTION	REV BY	CKD BY
P2	17.07.19	Boundary amended	CG	-
P1	10.07.19	Planning Issue	CG	SS

CLIENT

DREW SMITH GROUP

kenn scaddan associates architects

PROJECT

Land off Summer Lane
PAGHAM
West Sussex

DRAWING TITLE

Location Plan

DRAWING STATUS: PLANNING

SCALE: 1:1000@ A1

PROJECT NO. | DRAWING NO.: 1177 PD005

REVISION: P2

DRAWN BY: -

CONCEPT HOUSE 35 KINGSTON CRESCENT NORTH END PORTSMOUTH HAMPSHIRE PO2 8AA
T - 023 9267 3618 F - 023 9267 9819 www.ksahd.co.uk info@ksahd.co.uk

SGS architecture planning design project management

RIBA Chartered Practice

ARUN DISTRICT COUNCIL P/69/20/RMA