

Original Drawing Size A1

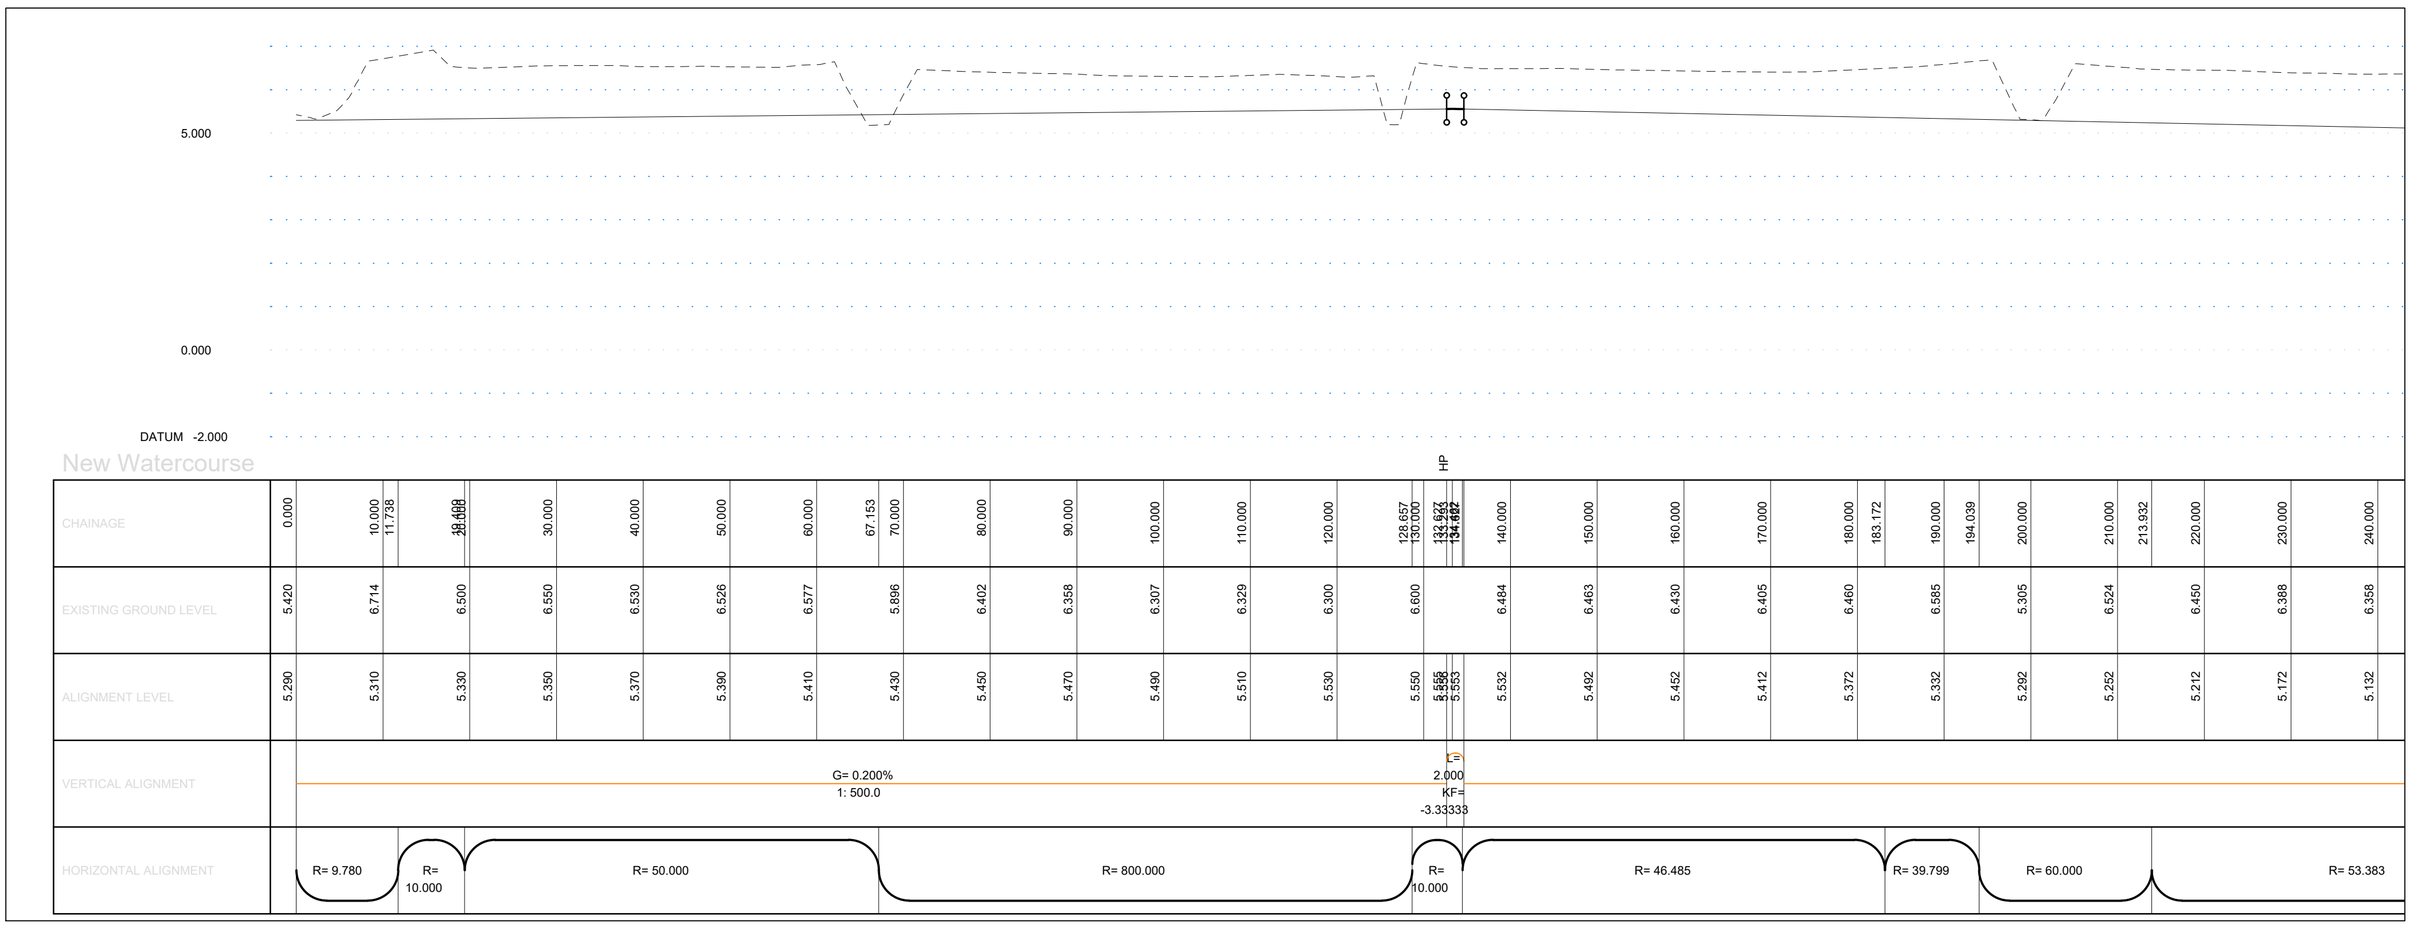

CHAINAGE	0.000	10.000	11.738	19.408	20.000	30.000	40.000	50.000	60.000	67.153	70.000	80.000	90.000	100.000	110.000	120.000	128.657	130.000	132.927	133.663	134.482	140.000	150.000	160.000	170.000	180.000	183.172	190.000	194.039	200.000	210.000	213.932	220.000	230.000	240.000
EXISTING GROUND LEVEL	5.420	6.714		6.500		6.550	6.530	6.526	6.577	5.896		6.402	6.358	6.307	6.329	6.300	6.600					6.484	6.463	6.430	6.405	6.460	6.585		5.305	6.524		6.450	6.388	6.358
ALIGNMENT LEVEL	5.290	5.310		5.330		5.350	5.370	5.390	5.410	5.430		5.450	5.470	5.490	5.510	5.530	5.550	5.555	5.553	5.553		5.532	5.492	5.452	5.412	5.372	5.332		5.292	5.252		5.212	5.172	5.132
VERTICAL ALIGNMENT	G= 0.200% 1: 500.0																L= 2.000 KF= -3.33333																		
HORIZONTAL ALIGNMENT	R= 9.780	R= 10.000		R= 50.000		R= 800.000											R= 10.000					R= 46.485				R= 39.799		R= 60.000			R= 53.383			

CHAINAGE	263.763	270.000	280.000	290.000	300.000	310.000	320.000	328.230	330.000	340.000	350.000	357.249	360.000	370.000	380.000	390.000	400.000	400.992	404.730	406.752	410.000	420.000	430.000	432.984	440.000	443.988	445.688	449.003	450.000	457.912	460.000	470.000	480.000	481.953
EXISTING GROUND LEVEL		5.372	6.736	6.579	6.563	6.150	6.419	6.401		6.261	6.119		6.021	5.951	5.883	5.777	5.706				5.605	5.519	5.348		3.994			5.010		4.501	4.250	3.614	3.305
ALIGNMENT LEVEL		5.012	4.972	4.932	4.892	4.852	4.812	4.772		4.732	4.692		4.652	4.612	4.572	4.532	4.492	4.488	4.147	3.970	3.963	3.943	3.923		3.903	3.895	3.719	3.376	3.374	3.354	3.334	3.314	3.310
VERTICAL ALIGNMENT	G= -0.400% 1: -250.0																		L= 3.828 KF= -0.22519		L= 0.11753 L= 2.021	G= -0.200% 1: -500.0						L= 1.699 KF= -0.08364		L= 0.16320 L= 3.316	G= -0.200% 1: -500.0				
HORIZONTAL ALIGNMENT	R= 53.383		R= 50.000											R= 70.000									R= 51.748											

LONGITUDINAL SECTIONS
H 1:500 V 1:100

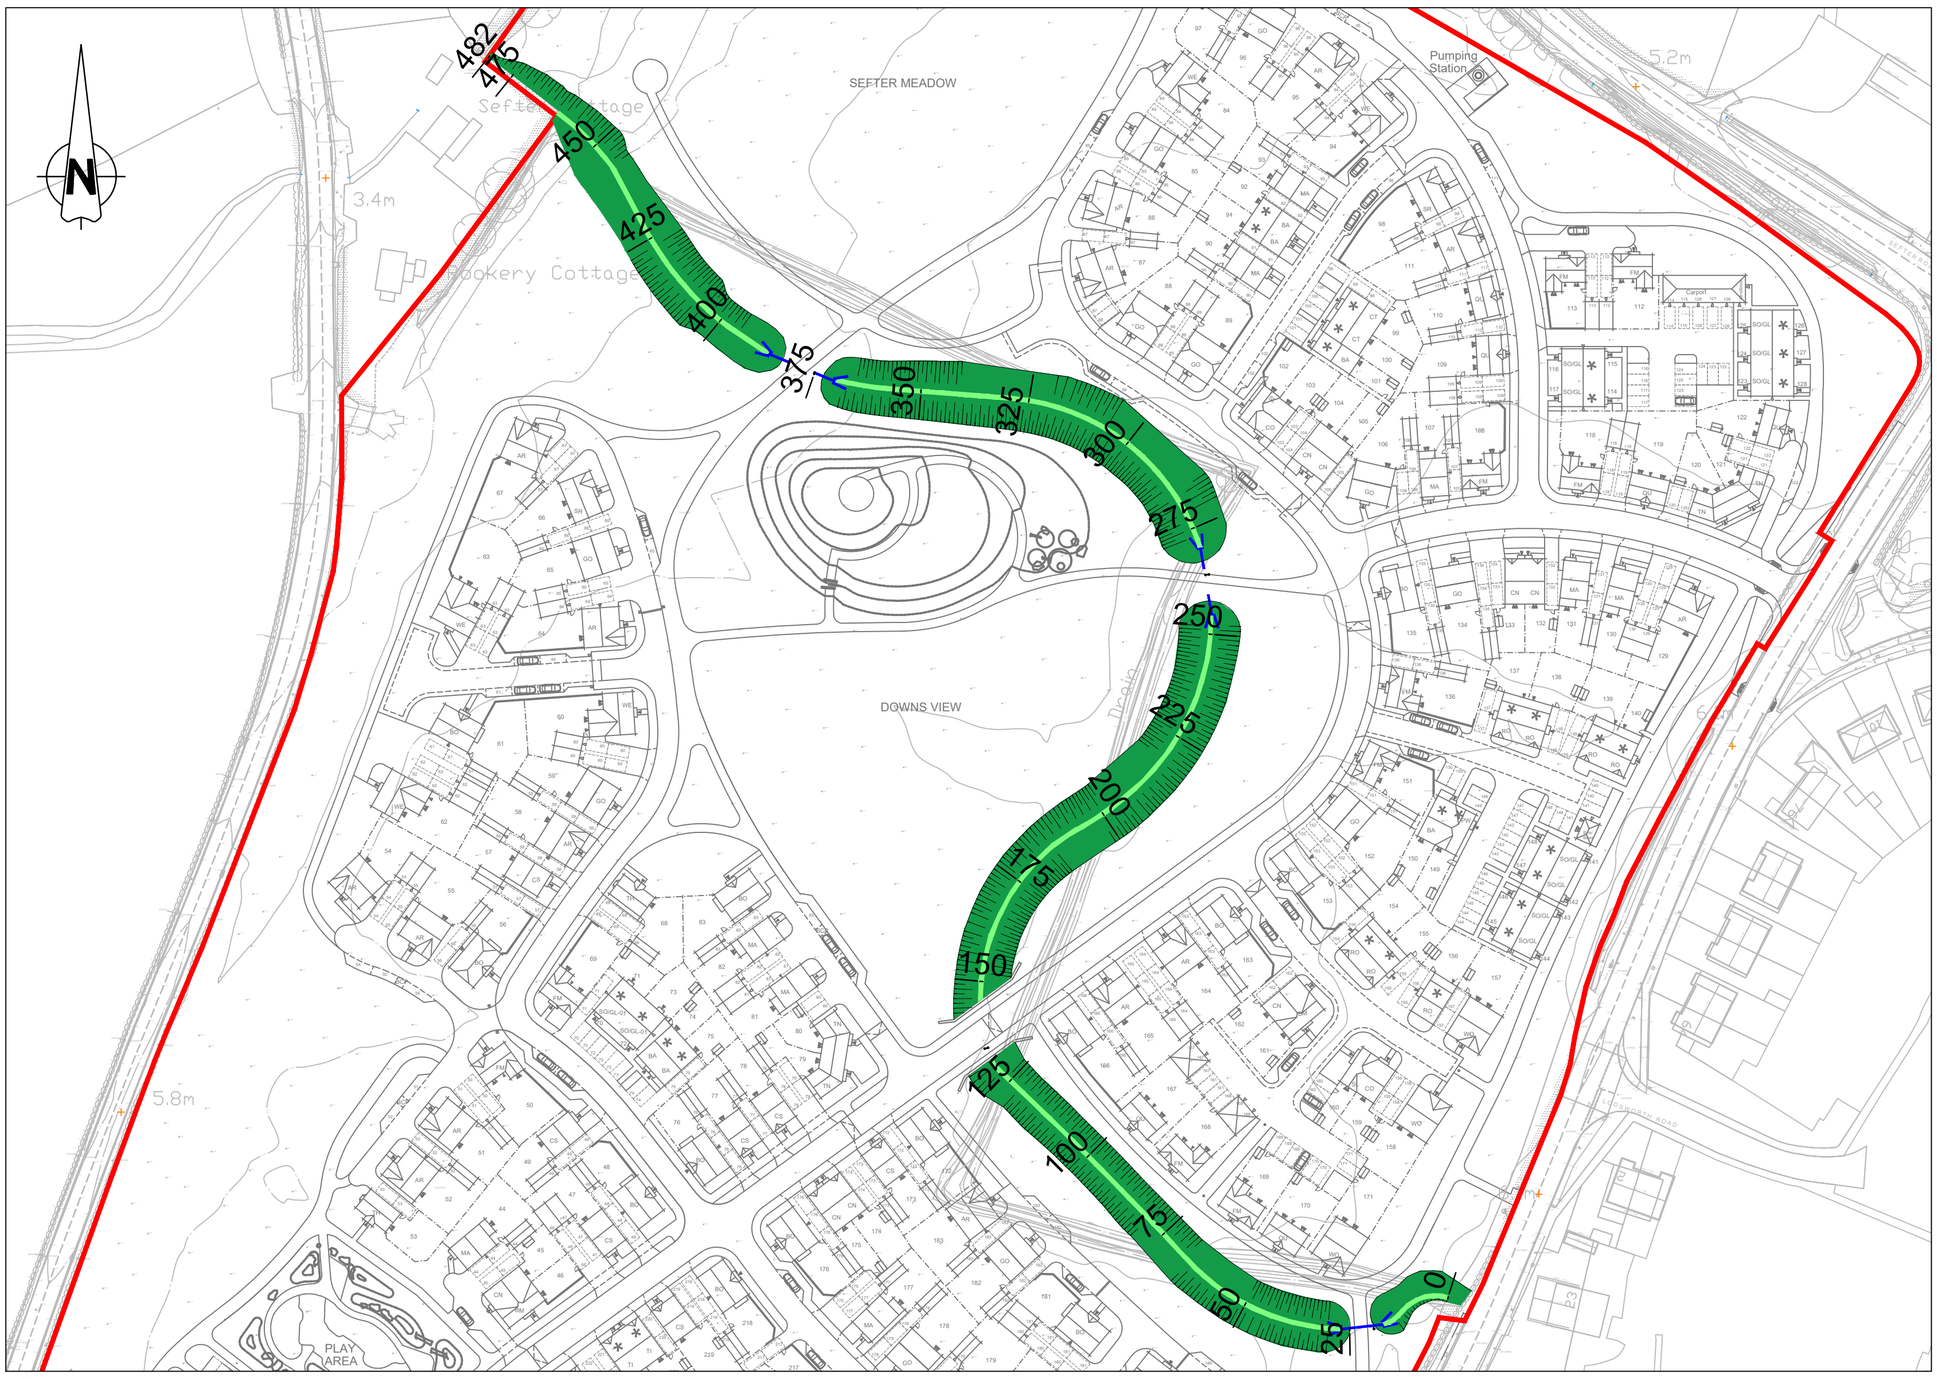

NOTES:

1. Do not scale from this drawing.
2. All dimensions are in metres unless otherwise stated.
3. Brookbanks Consulting Ltd has prepared this drawing for the sole use of the client. The drawing may not be relied upon by any other party without the express agreement of the client and Brookbanks Consulting Ltd. Where any data supplied by the client or from other sources has been used, it has been assumed that the information is correct. No responsibility can be accepted by Brookbanks Consulting Ltd for inaccuracies in the data supplied by any other party. The drawing has been produced based on the assumption that all relevant information has been supplied by those bodies from whom it was requested.
4. No part of this drawing may be copied or duplicated without the express permission of Brookbanks Consulting.
5. Details & locations of existing sewers are based on the topographical survey and utility recordings and should be considered indicative and approximate only. All sewers must be accurately located by the contractor prior to commencement of works.
6. This drawing has been prepared for planning purposes only it is not for tender of construction.
7. All finished floor levels shown are indicative and are subject to refinement following completion of the detailed design.
8. All drainage details are indicative and subject to refinement following completion of the detailed design.

KEY:

Site Boundary

-	First Issue	LF	RM RM 31.03.21

BROOKBANKS

6150 Knights Court, Solihull Parkway, Birmingham, B37 7WY
T +44 (0)121 329 4330 E mail@brookbanks.com
W brookbanks.com

Hallam Land Management

Hook Lane
Pagham

Watercourse Diversion
Plan & Section

Status		Status Date
Information		March 2021
Drawn	**Checked**	**Date**
LF	RM	31.03.21
Scale	**Number**	**Rev**
1:1000	10461-DR-003	-

0 20 40 60 80 100
METRES

© Brookbanks Consulting Limited 2020

P:\10461\CAD\BCL\Working Drawings\10461-DR-003 - Watercourse Diversion Plan & Section.dwg