

Original Drawing Size A1

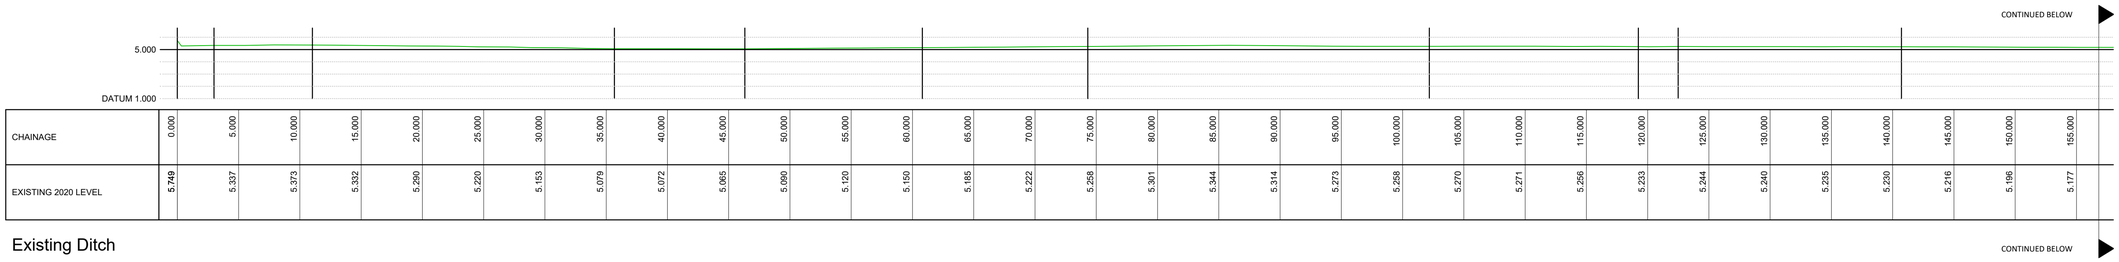

CHAINAGE	0.000	5.000	10.000	15.000	20.000	25.000	30.000	35.000	40.000	45.000	50.000	55.000	60.000	65.000	70.000	75.000	80.000	85.000	90.000	95.000	100.000	105.000	110.000	115.000	120.000	125.000	130.000	135.000	140.000	145.000	150.000	155.000
EXISTING 2020 LEVEL	5.749	5.337	5.373	5.332	5.290	5.220	5.153	5.079	5.072	5.065	5.090	5.120	5.150	5.185	5.222	5.258	5.301	5.344	5.314	5.273	5.258	5.270	5.271	5.256	5.233	5.244	5.240	5.235	5.230	5.216	5.196	5.177

Existing Ditch

CONTINUED BELOW

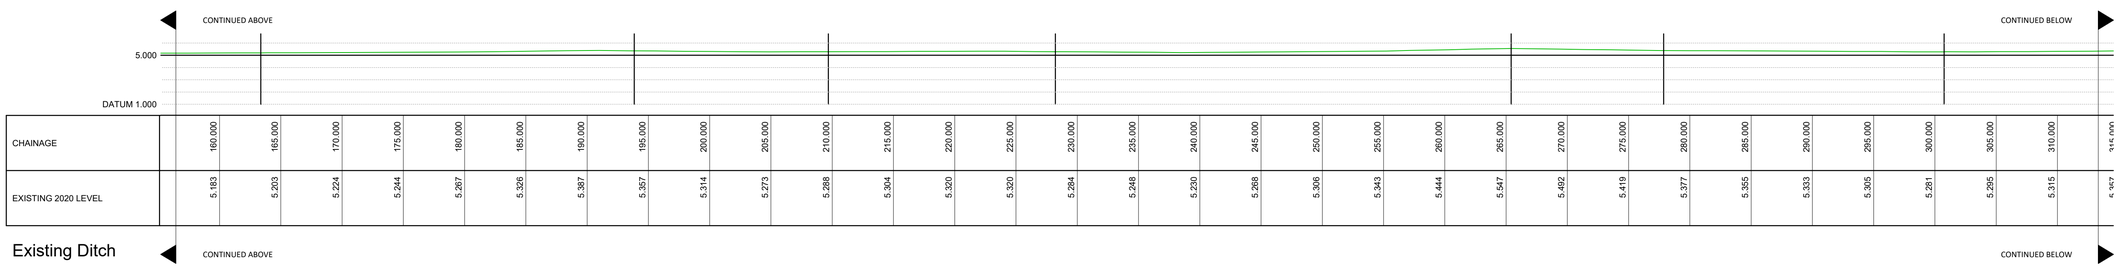


CHAINAGE	160.000	165.000	170.000	175.000	180.000	185.000	190.000	195.000	200.000	205.000	210.000	215.000	220.000	225.000	230.000	235.000	240.000	245.000	250.000	255.000	260.000	265.000	270.000	275.000	280.000	285.000	290.000	295.000	300.000	305.000	310.000	314.000
EXISTING 2020 LEVEL	5.183	5.203	5.224	5.244	5.267	5.326	5.387	5.357	5.314	5.273	5.288	5.304	5.320	5.320	5.284	5.248	5.220	5.268	5.306	5.343	5.444	5.547	5.492	5.419	5.377	5.355	5.333	5.305	5.281	5.295	5.315	5.357

Existing Ditch

CONTINUED ABOVE

CONTINUED BELOW

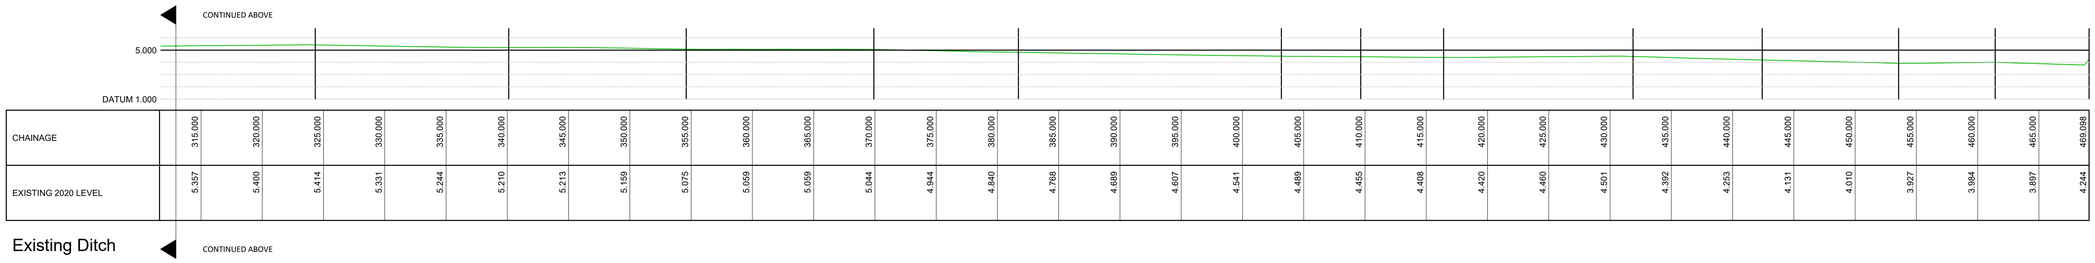

CHAINAGE	315.000	320.000	325.000	330.000	335.000	340.000	345.000	350.000	355.000	360.000	365.000	370.000	375.000	380.000	385.000	390.000	395.000	400.000	405.000	410.000	415.000	420.000	425.000	430.000	435.000	440.000	445.000	450.000	455.000	460.000	465.000	469.098
EXISTING 2020 LEVEL	5.357	5.400	5.414	5.331	5.244	5.210	5.213	5.159	5.075	5.059	5.059	5.044	4.944	4.840	4.768	4.689	4.607	4.541	4.489	4.455	4.408	4.420	4.460	4.501	4.392	4.263	4.131	4.010	3.927	3.884	3.897	4.244

Existing Ditch

CONTINUED ABOVE

Construction Design and Management (CDM)
Key Residual Risks

Contractors entering the site should gain permission from the relevant land owners and/or principle contractor working on site at the time of entry. Contractors shall be responsible for carrying out their own risk assessments and for liaising with the relevant services companies and authorities. Listed below are Site Specific key risks associated with the project.

1) Overhead and underground services
2) Street Lighting Cables
3) Working adjacent to water courses and flood plain
4) Soft ground conditions
5) Working adjacent to live highways and railway line
6) Unchartered services
7) Existing buildings with potential asbestos hazards

NOTES:

1. Do not scale from this drawing.
2. All dimensions are in metres unless otherwise stated.
3. Brookbanks Consulting Ltd has prepared this drawing for the sole use of the client. The drawing may not be relied upon by any other party without the express agreement of the client and Brookbanks Consulting Ltd. Where any data supplied by the client or from other sources has been used, it has been assumed that the information is correct. No responsibility can be accepted by Brookbanks Consulting Ltd for inaccuracies in the data supplied by any other party. The drawing has been produced based on the assumption that all relevant information has been supplied by those bodies from whom it was requested.
4. No part of this drawing may be copied or duplicated without the express permission of Brookbanks Consulting Ltd.

-	First Issue	DC SM RM	27.04.21

BROOKBANKS

6150 Knights Court, Solihull Parkway, Birmingham, B37 7WY
T +44 (0)203 958 5400 E mail@brookbanks.com
W brookbanks.com

Hallam Land Management

Hook Lane
Pagham

Existing Ditch Longsection

Status		Status Date
Information		April 2021
Drawn	**Checked**	**Date**
DC	SM	27.04.2021
Scale	**Number**	**Rev**
1:250	10461-SK-002	-

0 5 10 15 20 25
METRES

UNTIL TECHNICAL APPROVAL HAS BEEN OBTAINED FROM THE RELEVANT LOCAL AUTHORITIES, IT SHOULD BE UNDERSTOOD THAT ALL DRAWINGS ARE ISSUED AS PRELIMINARY AND NOT FOR CONSTRUCTION. SHOULD THE CONTRACTOR COMMENCE SITE WORK PRIOR TO APPROVAL BEING GIVEN, IT IS ENTIRELY AT HIS OWN RISK.

© Brookbanks Consulting Limited 2020

P:\10461\CAD\BCL\Working Drawings\10461-SK-002 - Existing Ditch Longsection.dwg