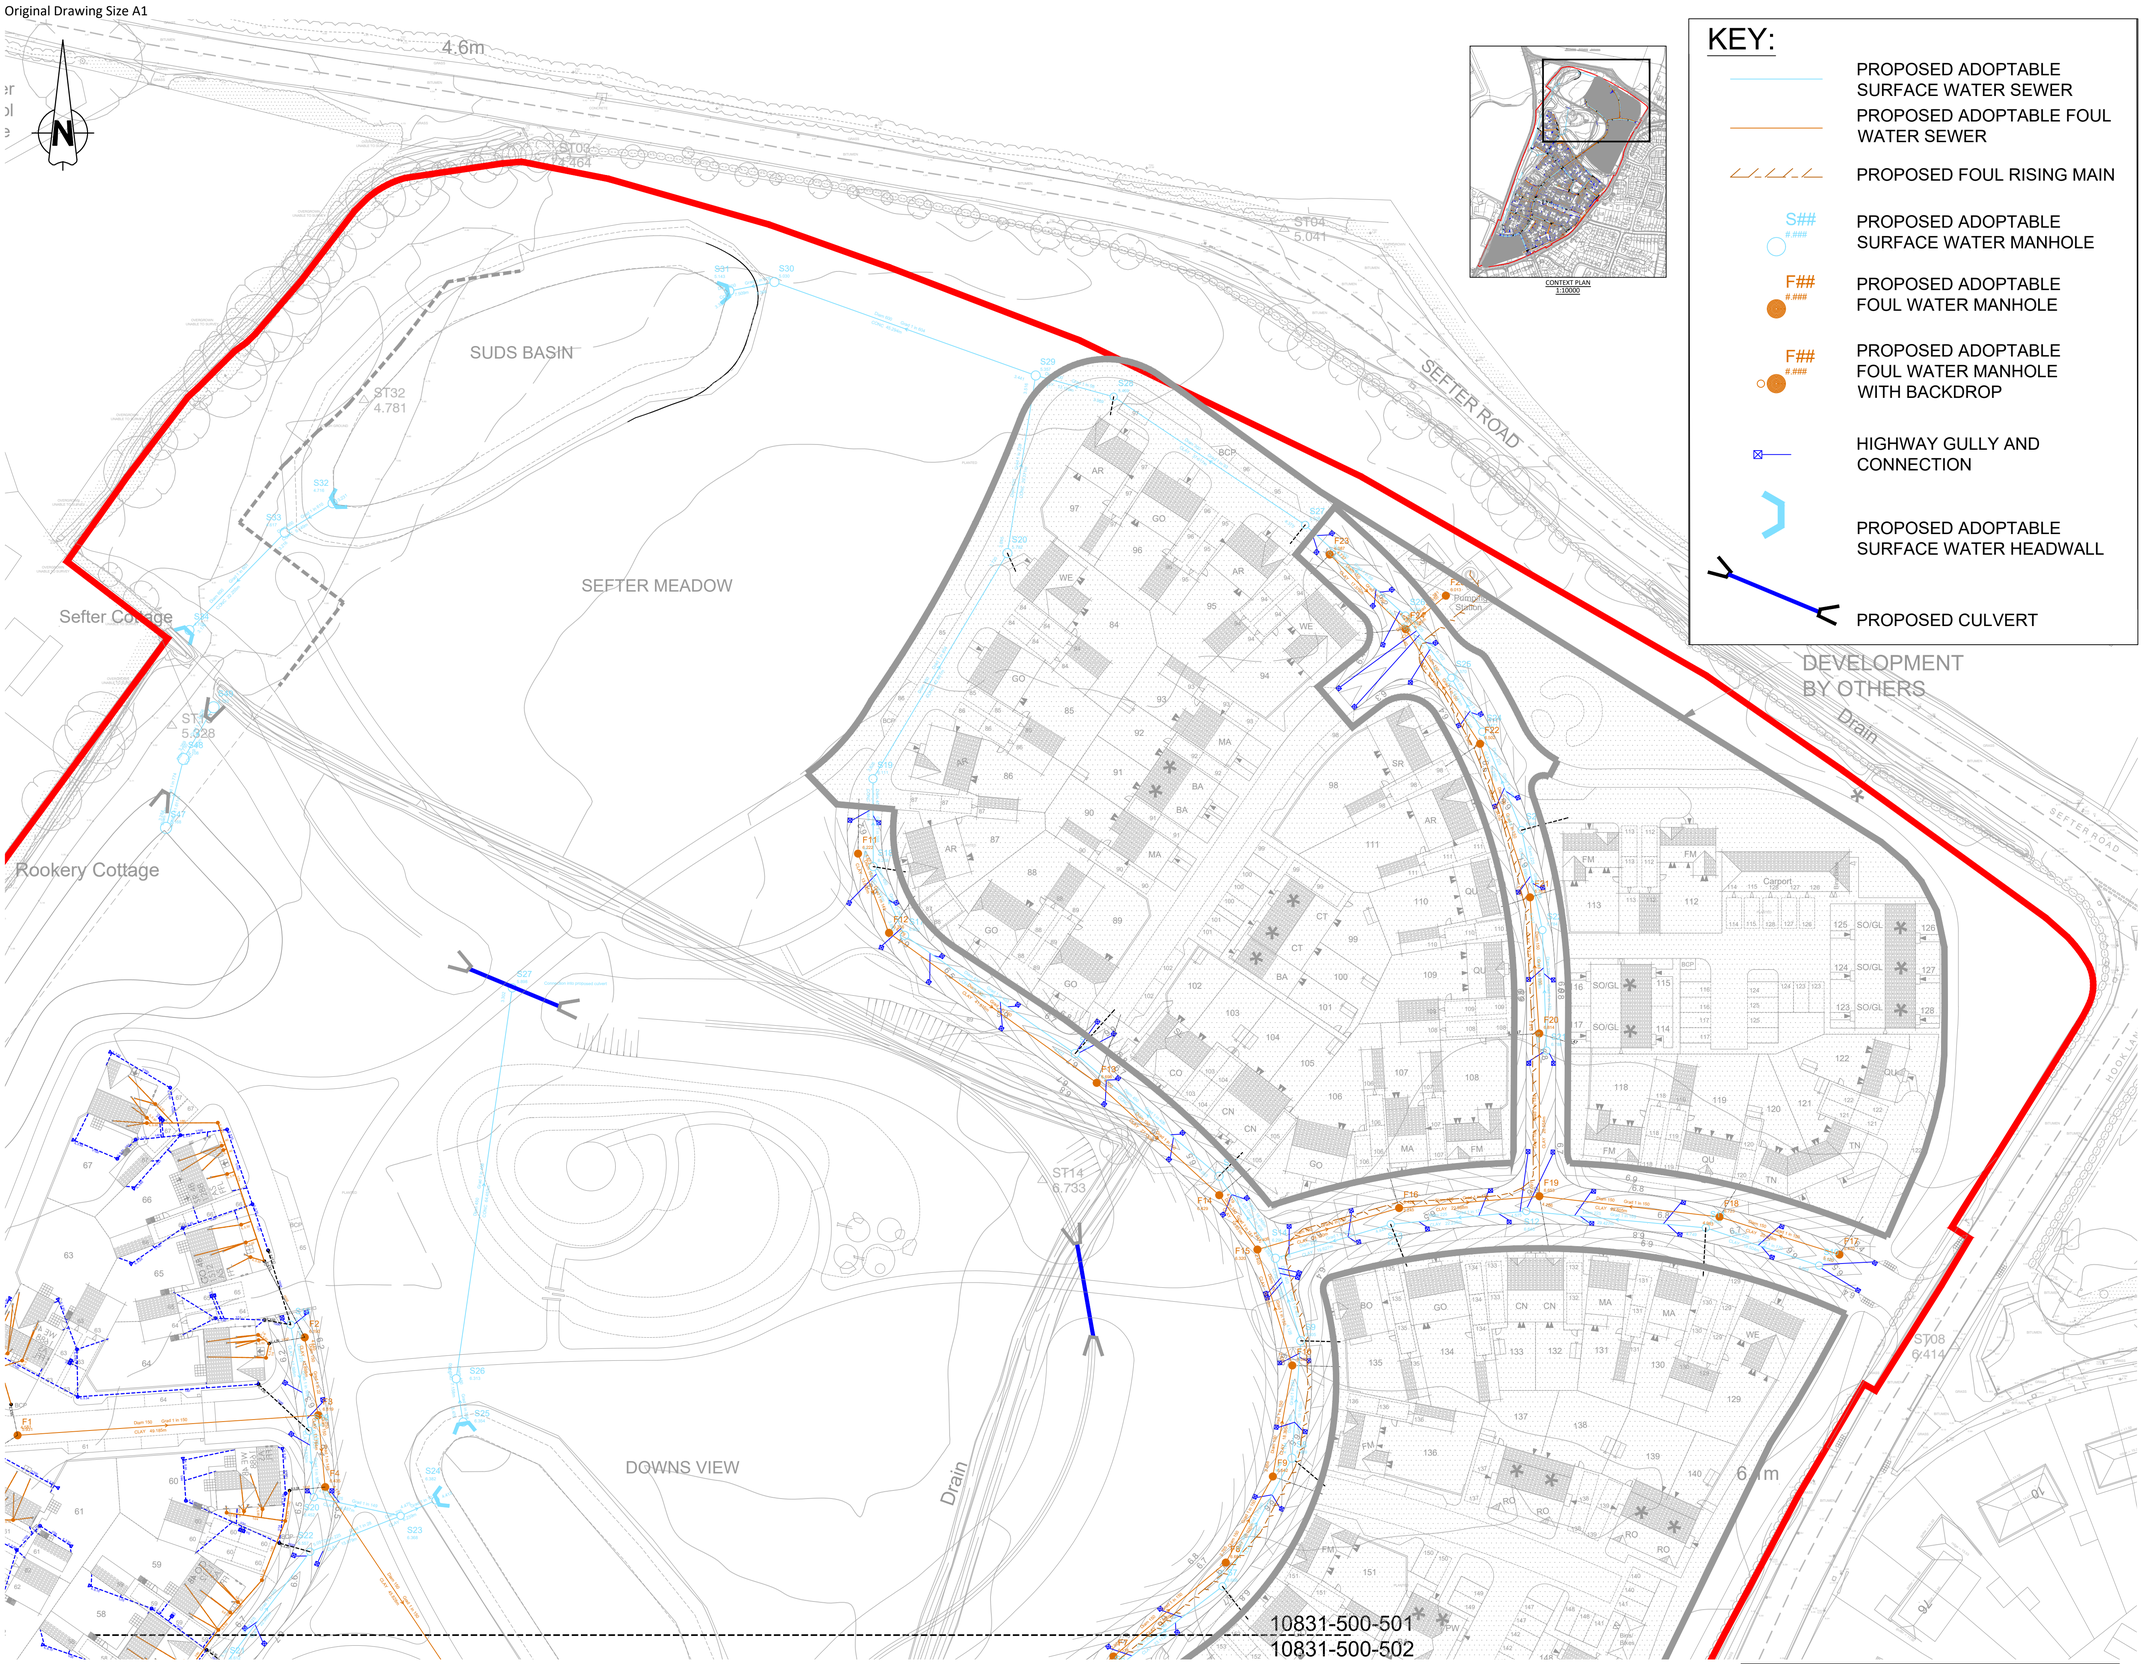
Original Drawing Size A1


4.6m
ST09
6.764
ST04
5.041
SUDS BASIN
ST32
4.781
SEFTER MEADOW
SEFTER ROAD
Sefter Cottage
ST31
5.928
Rookery Cottage
DEVELOPMENT
BY OTHERS
Drain
ST14
6.733
DOWNS VIEW
ST08
6.414
6.1m
Carport
Pumping Station
Dwell 150 Dwell 1 in 150
CLAY 49.185m
Dwell 150 Dwell 1 in 150
CLAY 49.185m
Dwell 150 Dwell 1 in 150
CLAY 49.185m