



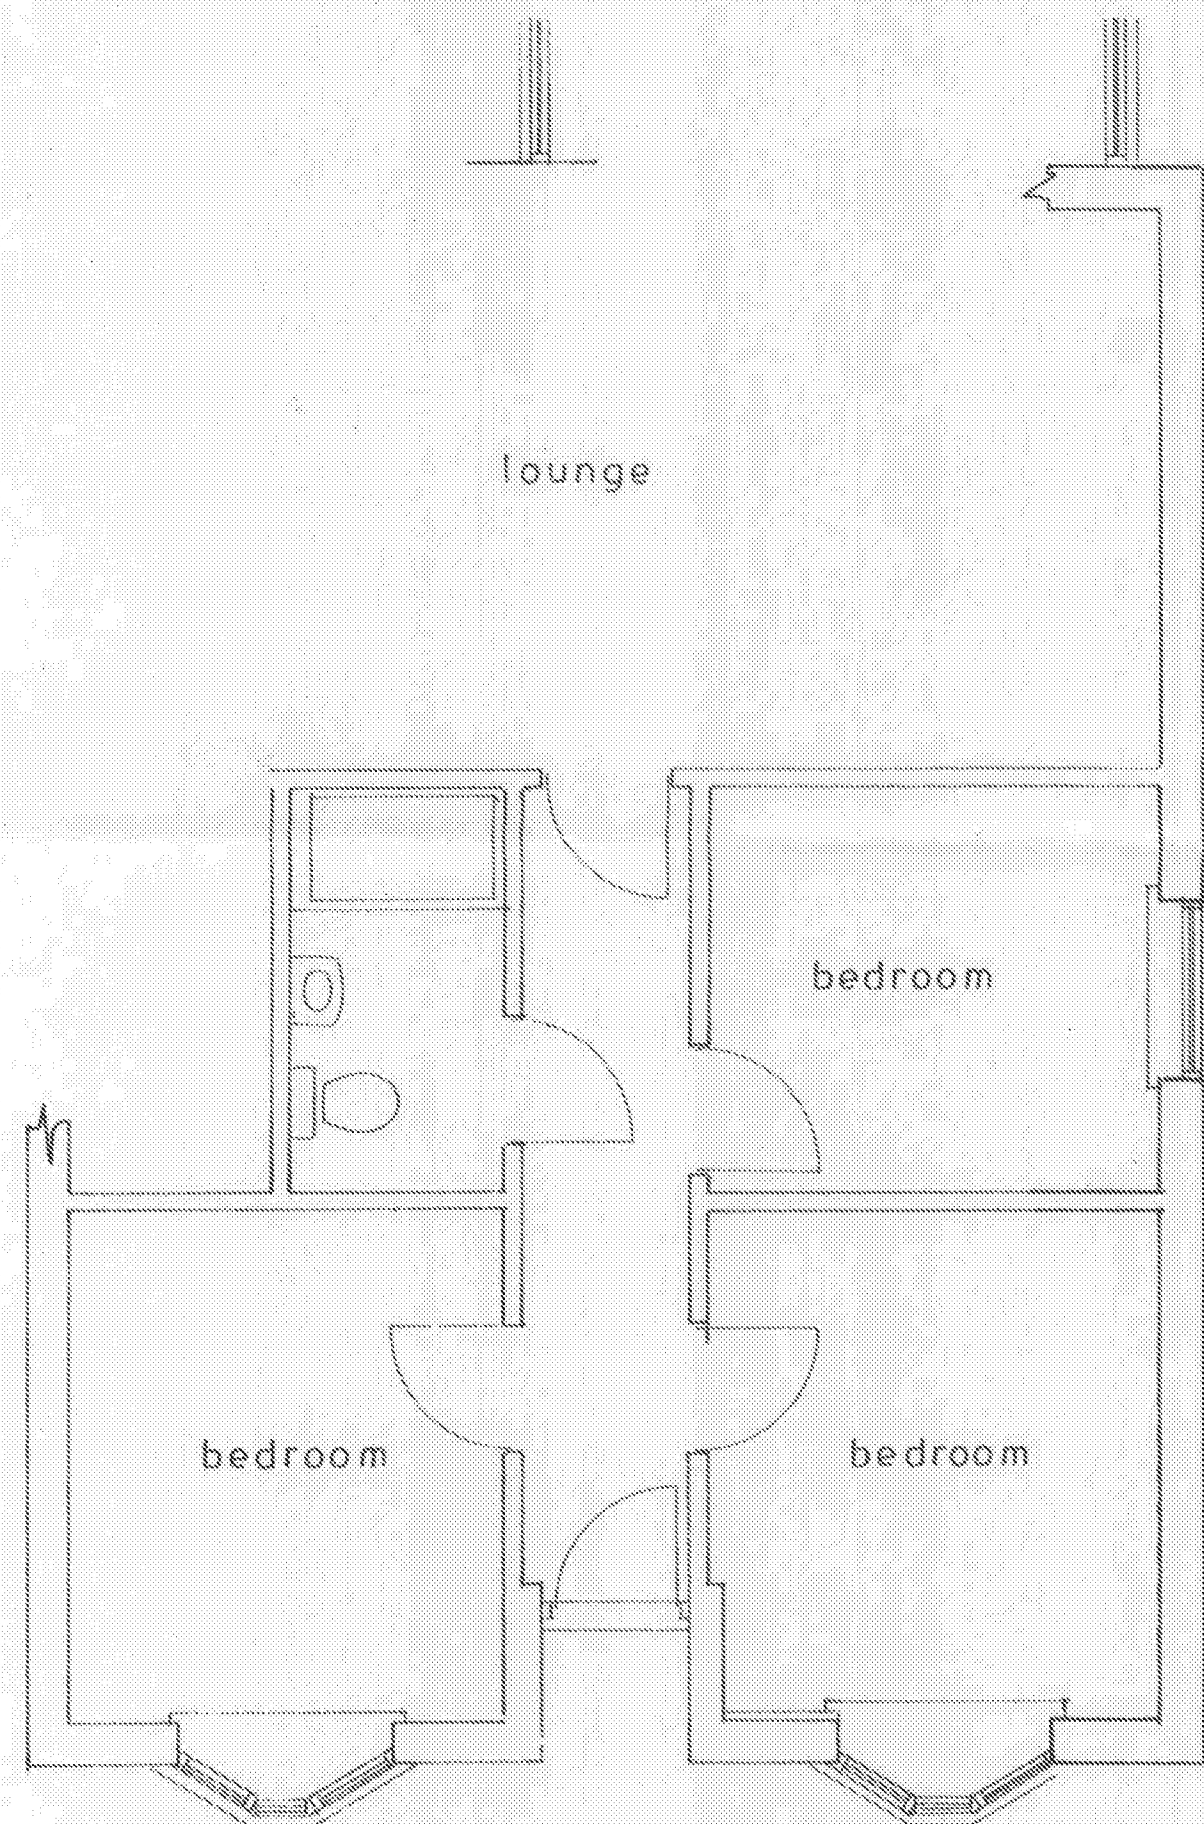


Plan
1 : 50


Existing

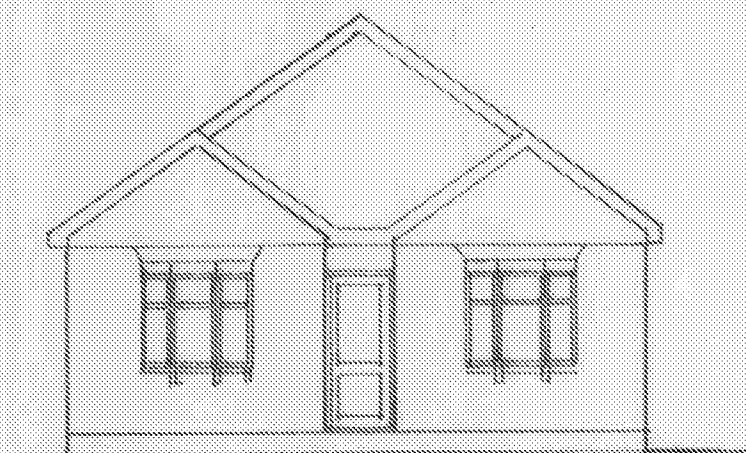


front
1 : 100

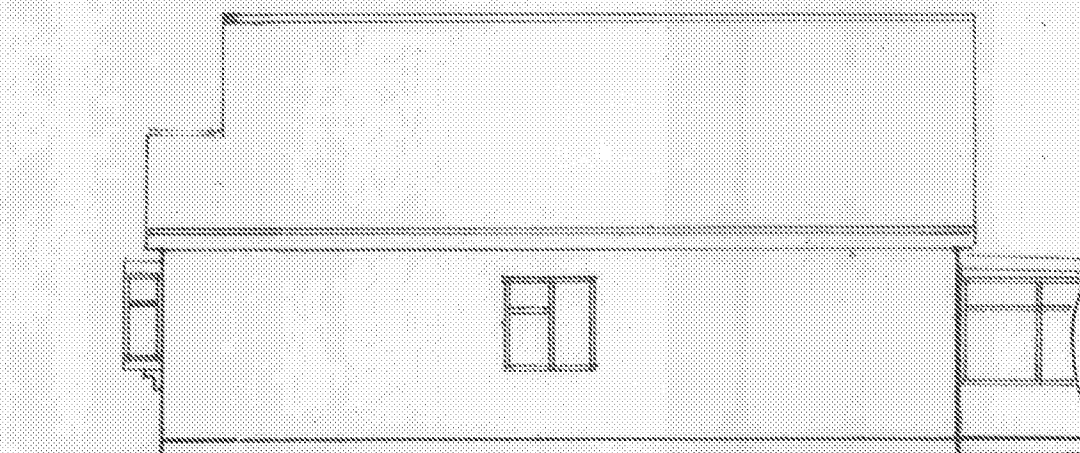


side

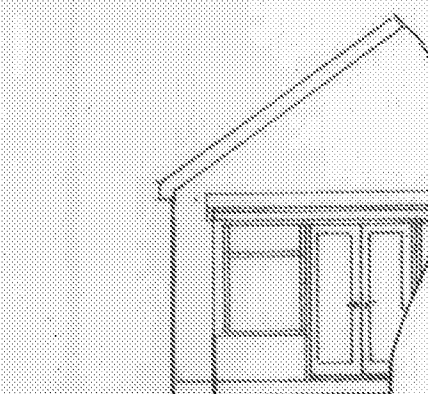

rear

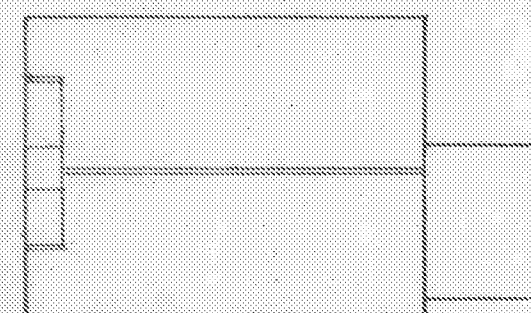

roof plan
1 : 200

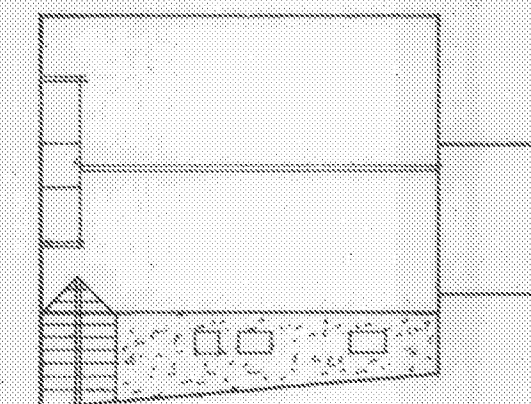

proposed roof plan

sheet 2 of 2

Bryan Butler
Rainbow Cottage
Nyetimber Lane
Bognor Regis PO21 3JX

PROPOSED SINGLE STOREY EXTENSION AT 11, WELL ROAD, PAGHAM FOR MR. P. BACON