

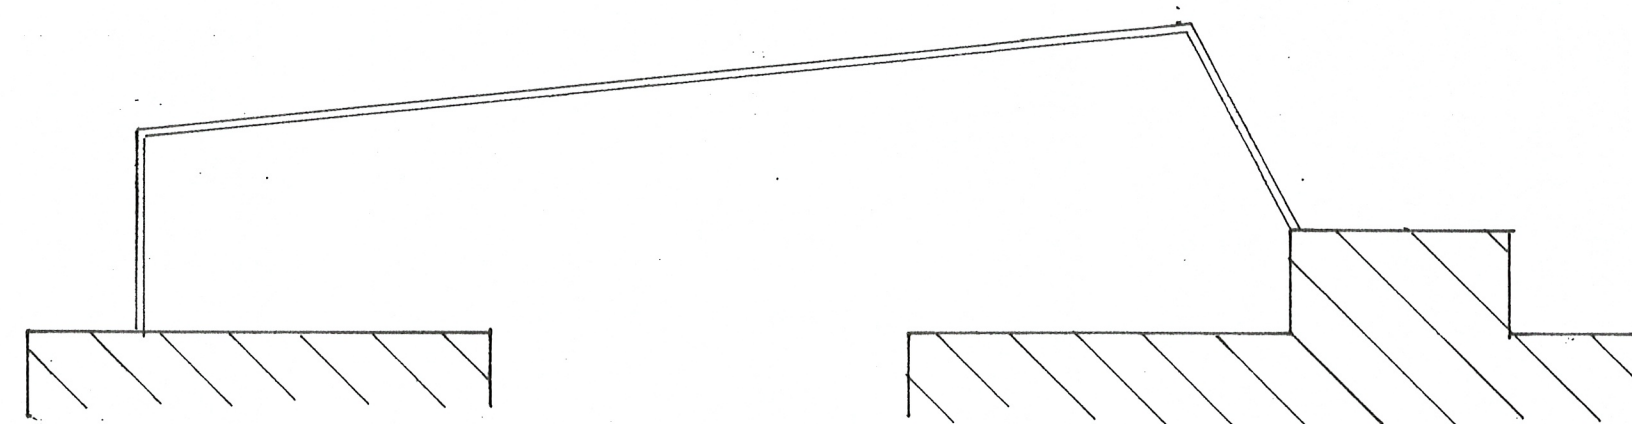
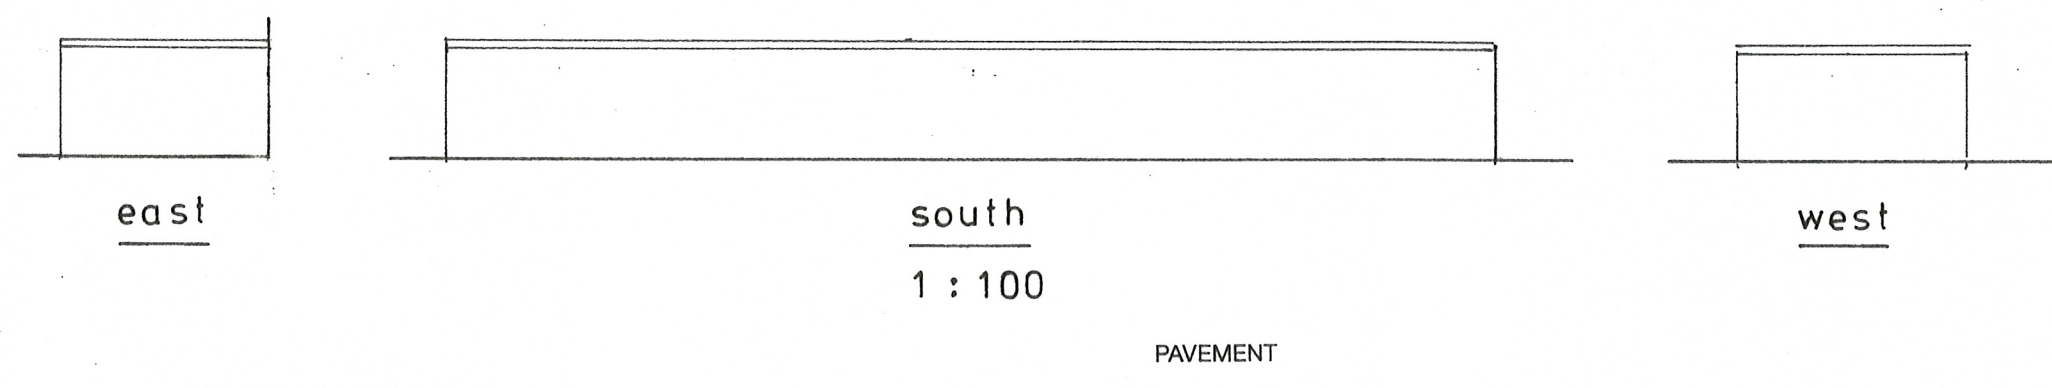


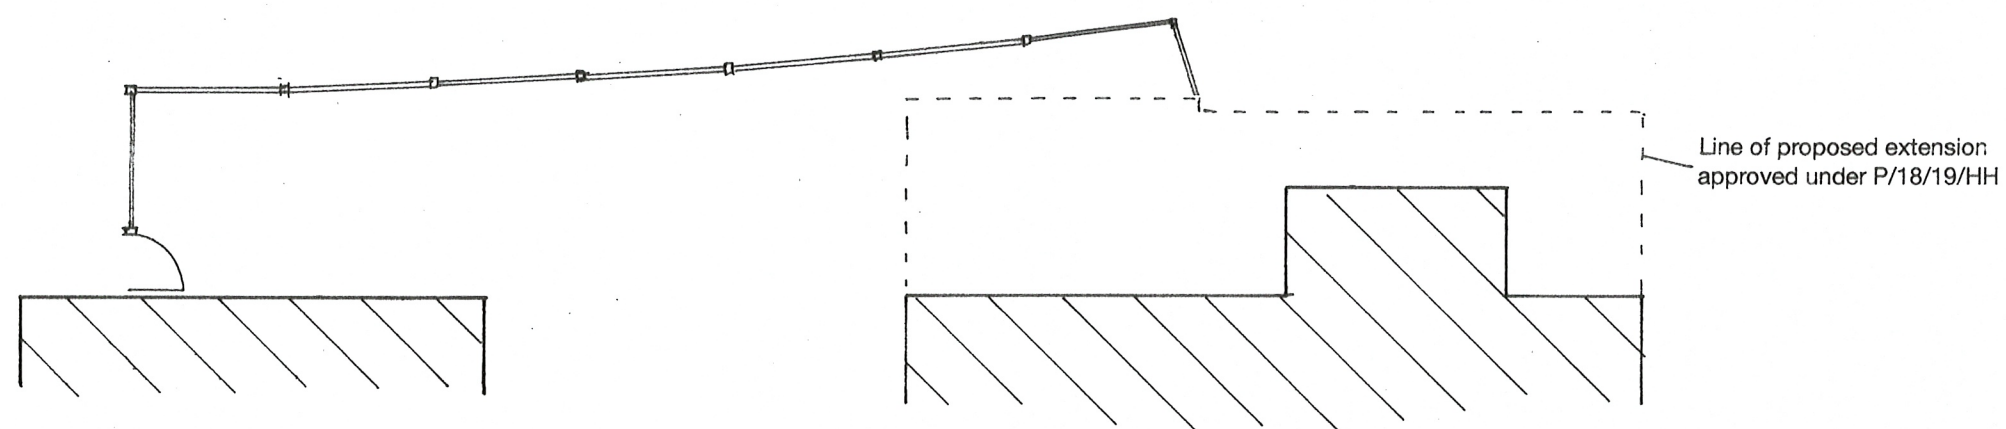

EXISTING

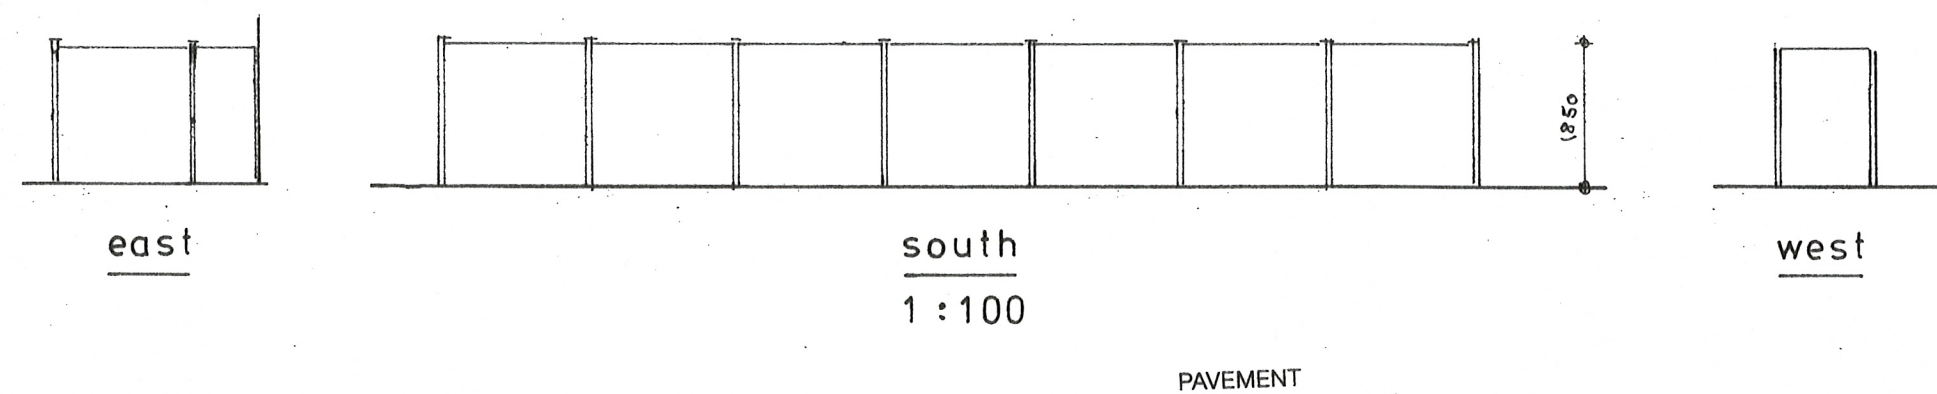


PROPOSED

PROPOSED BOUNDARY FENCE AT 42, THE CAUSEWAY, PAGHAM FOR MR. R. BUTTERS.



location plan

1 : 1250

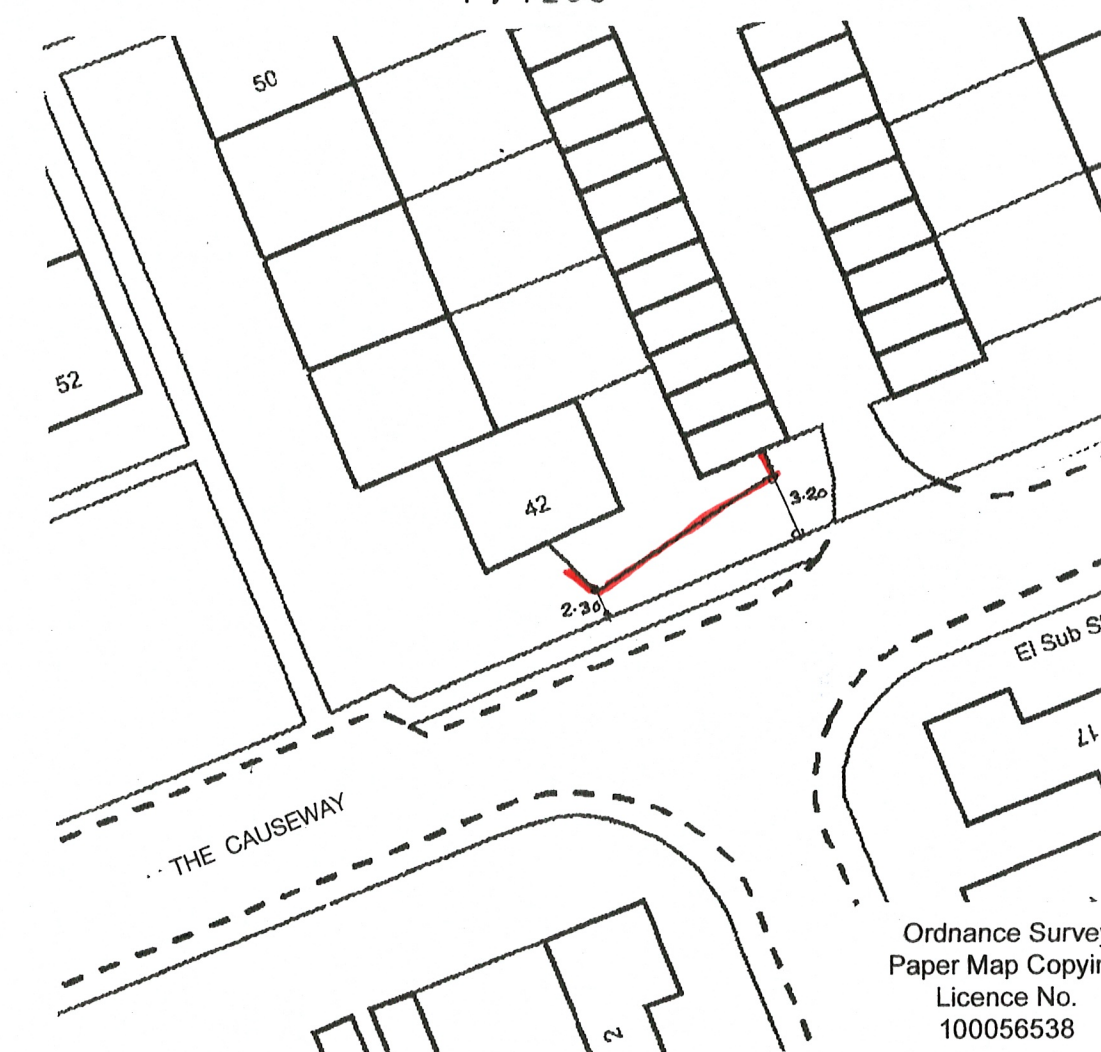

block plan

1 : 500

sheet 1 a of 1

Bryan Butcher
Rainbow Cottage
Nyetimber Lane
Bognor Regis PO21 3JX
01243 266871
07973 233442
bryan.butcher@btinternet.com
www.bryanbutcher.com

Ordnance Survey
Paper Map Copying
Licence No.
100056538