


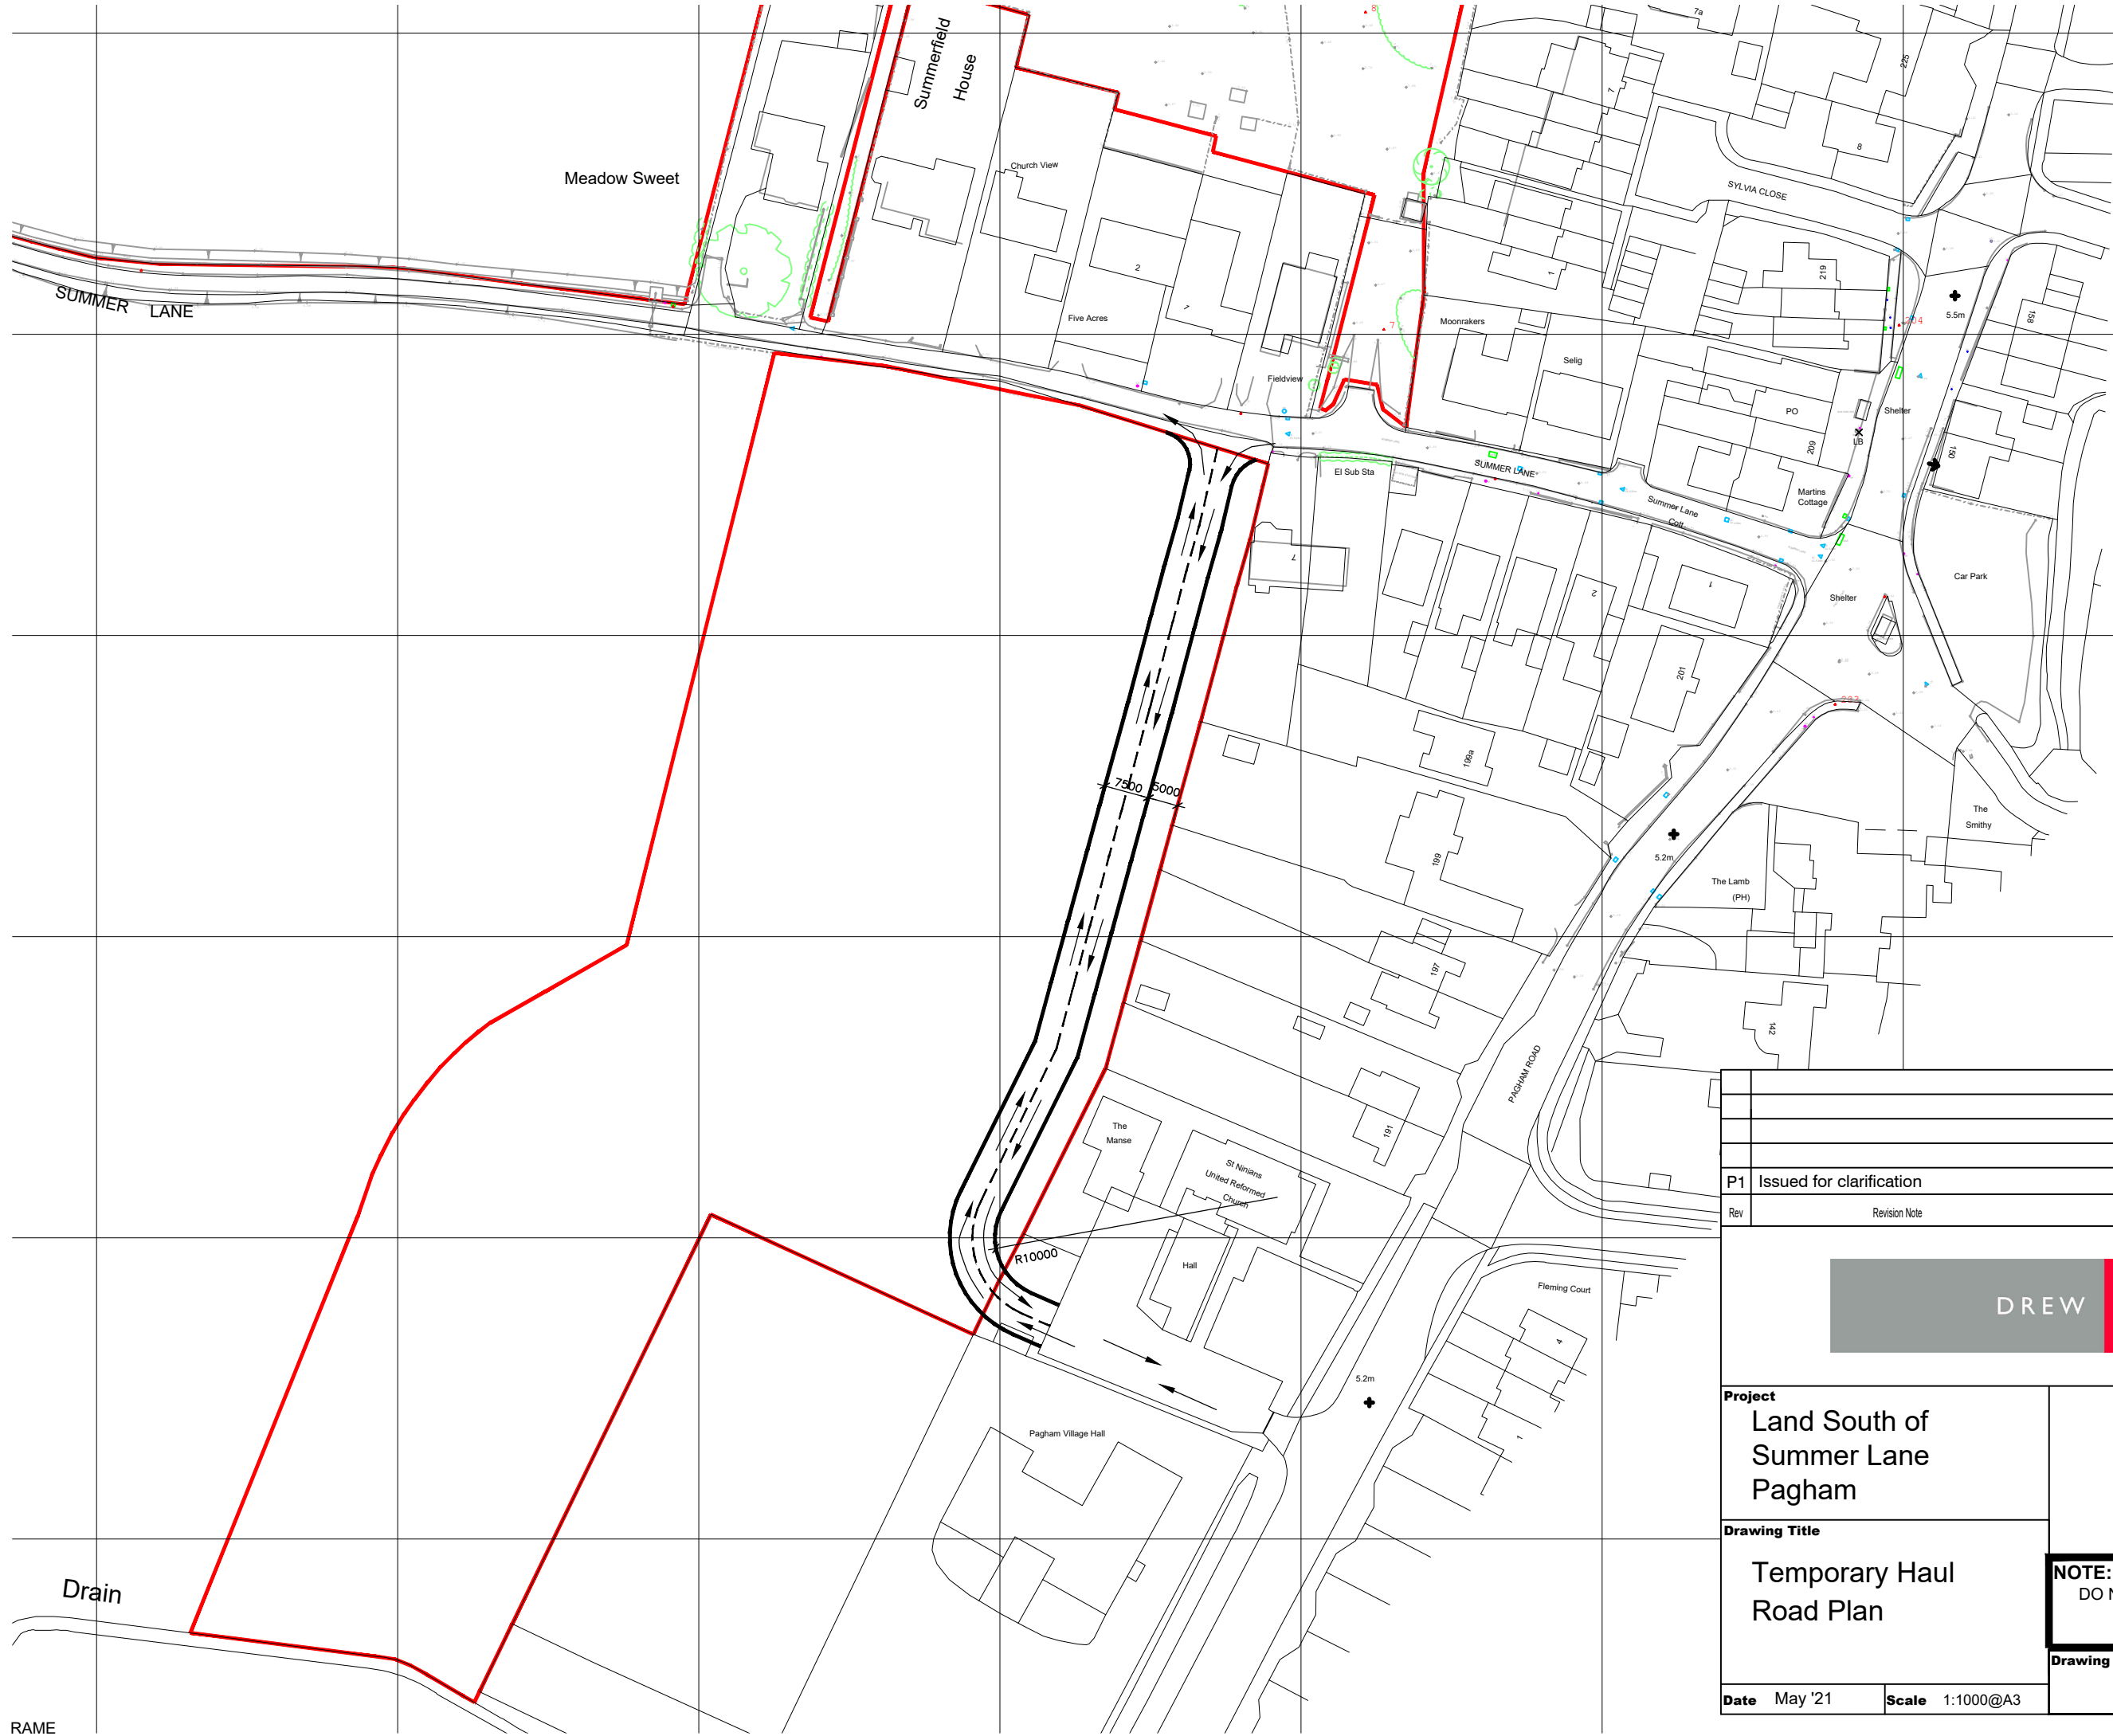

P1	Issued for clarification	18.05.21	DO'S	PF
Rev	Revision Note	Date	Amended by	Approved by
DREW SMITH				
Project Land South of Summer Lane Pagham		NOTE: DO NOT SCALE FROM THIS DRAWING Check all dimensions on site prior to commencement of works		
Drawing Title Temporary Haul Road Plan				
Date May '21				
Scale 1:1000@A3		Drawing No DSH-0201-301-P1		