




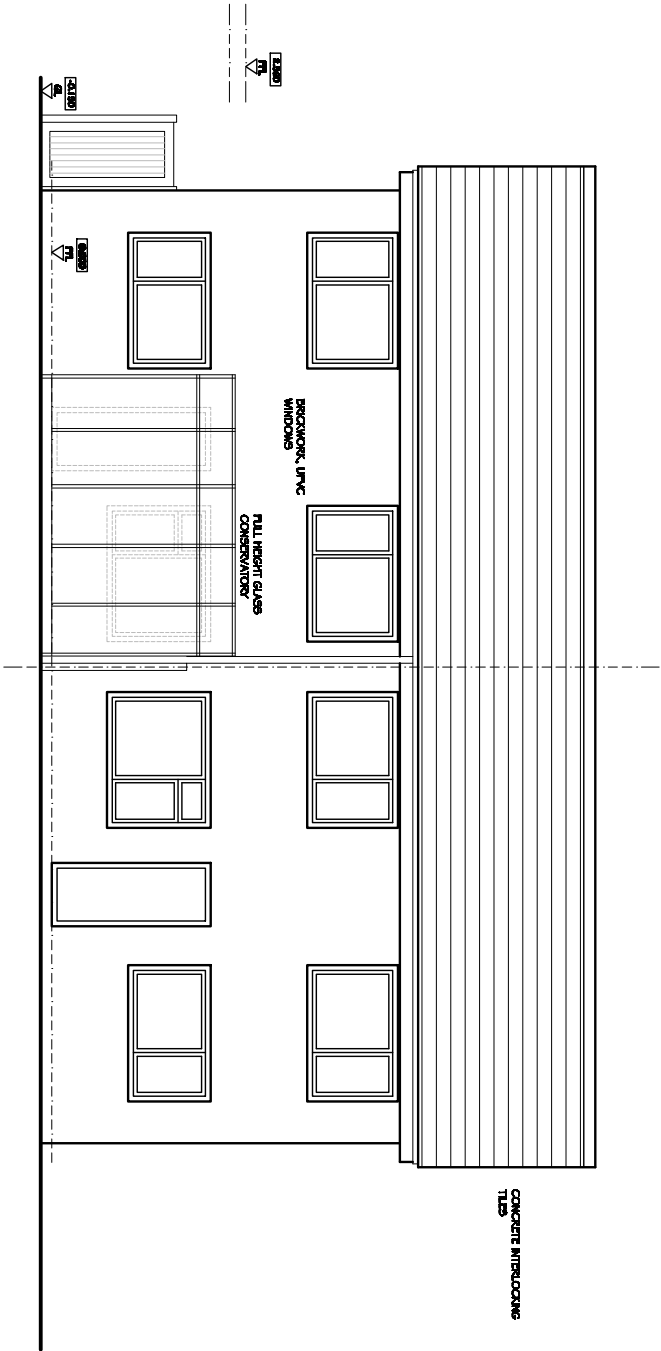


NORTH ELEVATION

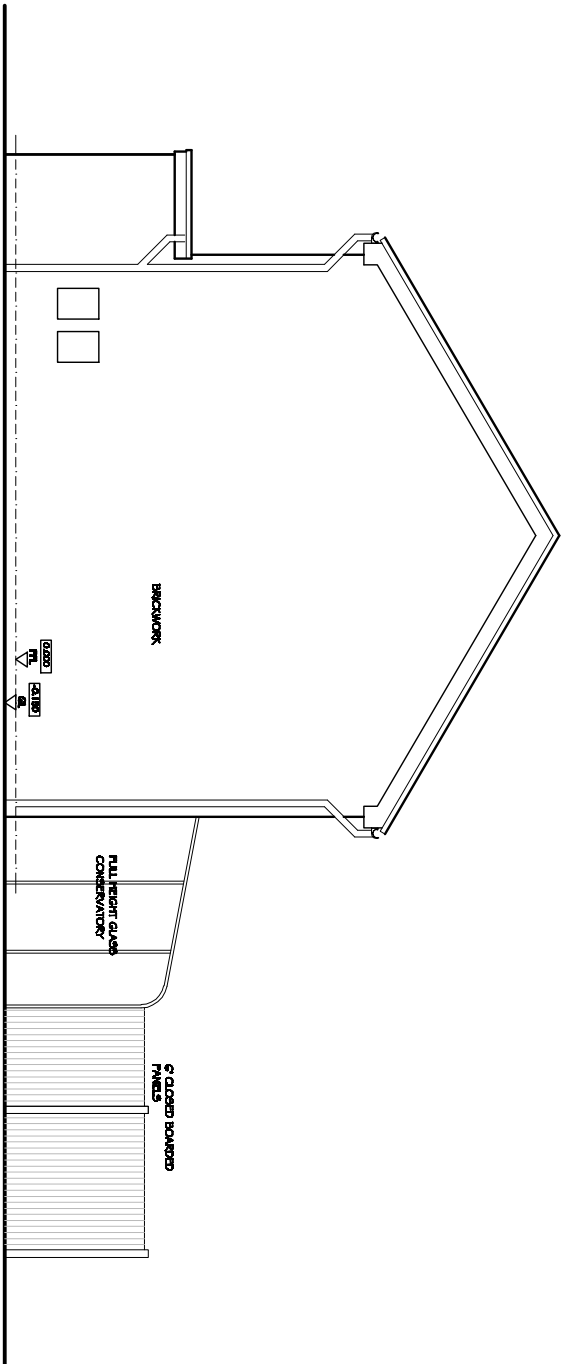

EAST ELEVATION

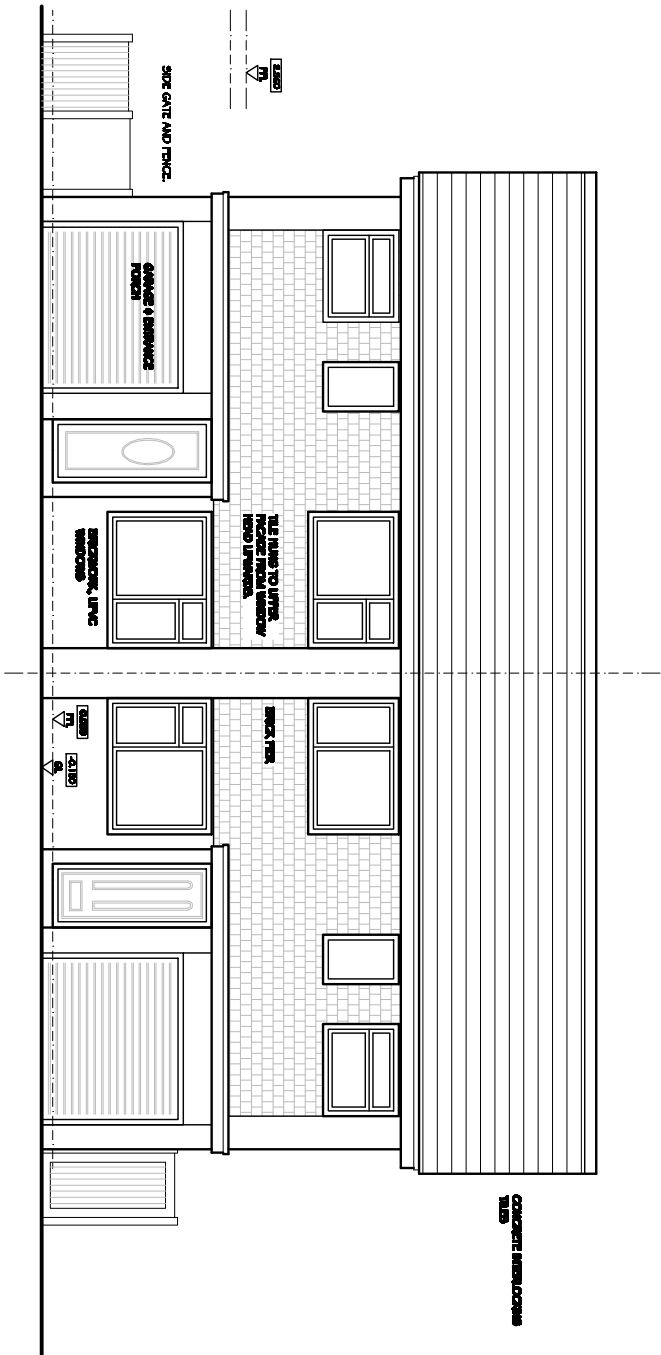

SOUTH ELEVATION

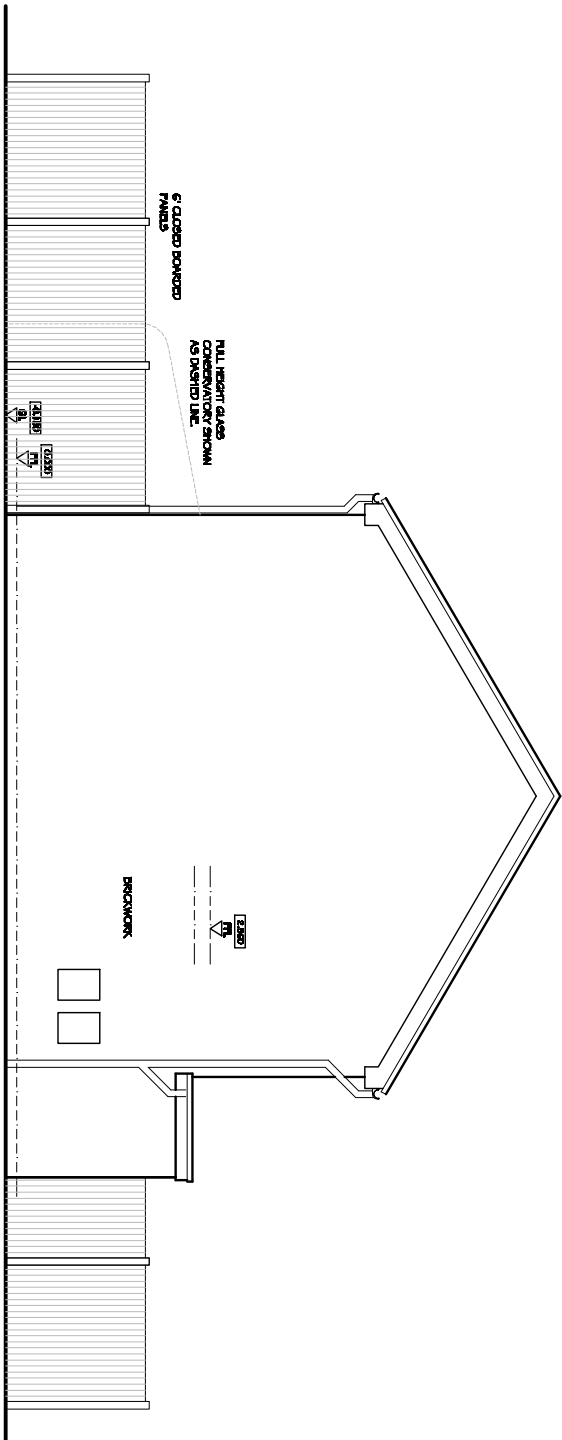

WEST ELEVATION

Rudi Designs	
110 Barton Way, Bradfield Bay, Chidseley, PO20 2JD TEL 07792 879302	
Working Time: 9am - 5pm 7 & 8 Barton Way Fagham PO21 3LP	Working Time: 9am - 5pm 7 & 8 Barton Way Fagham PO21 3LP
Nov 2013	Nov 2013
RD0035902	RD0035902