
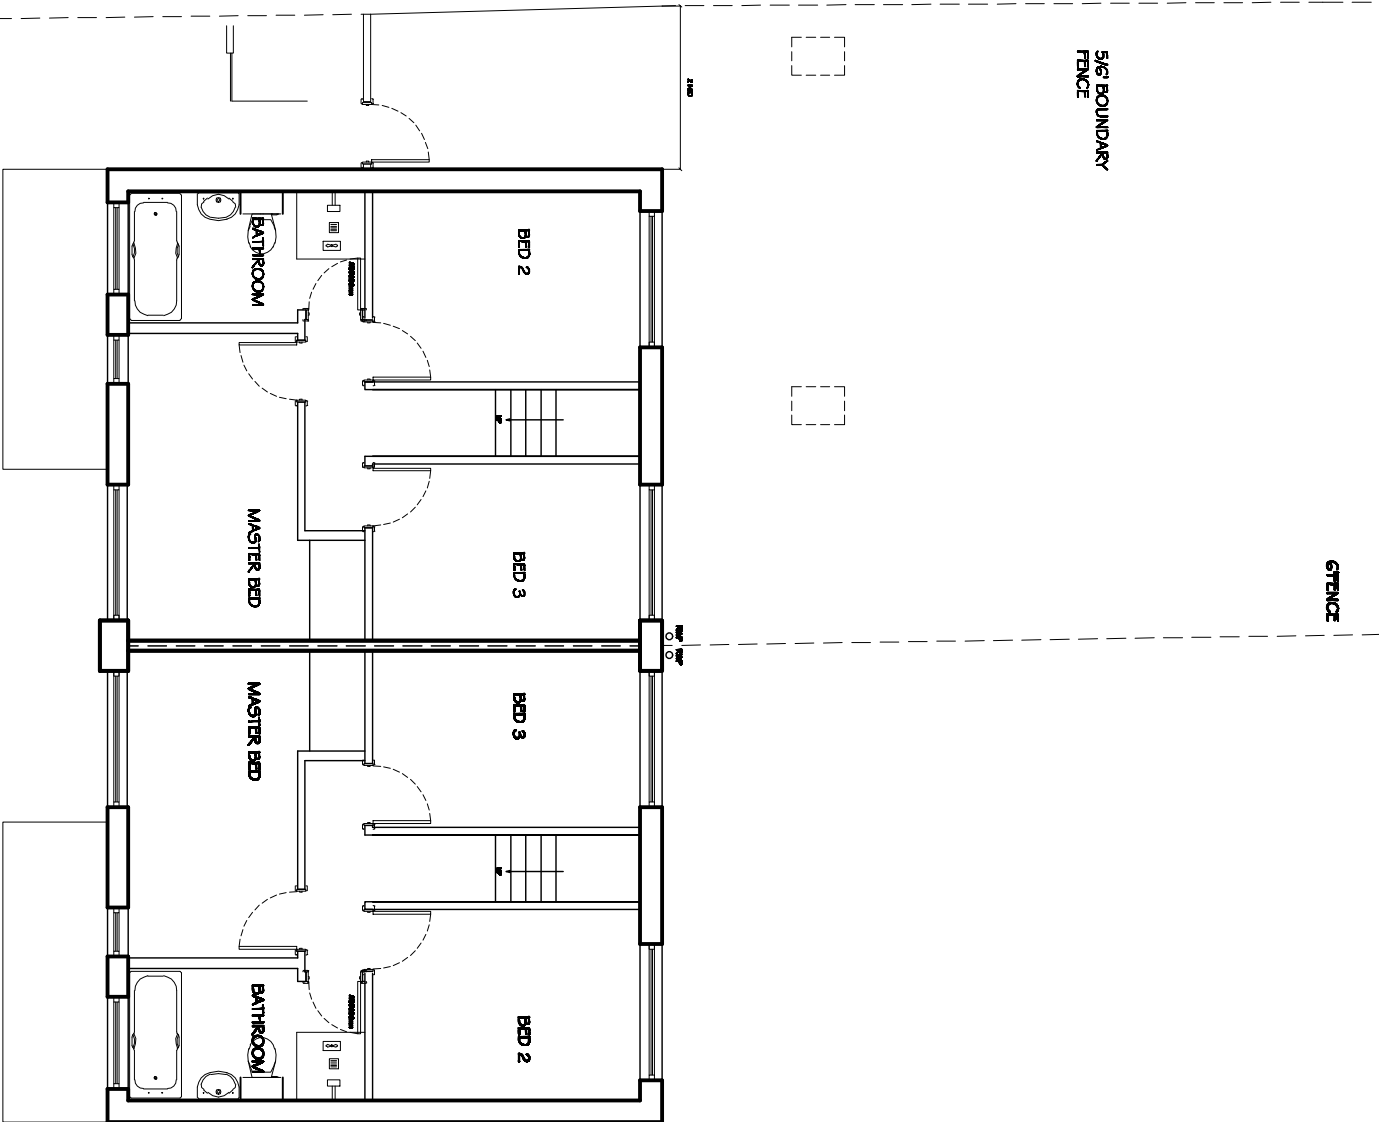


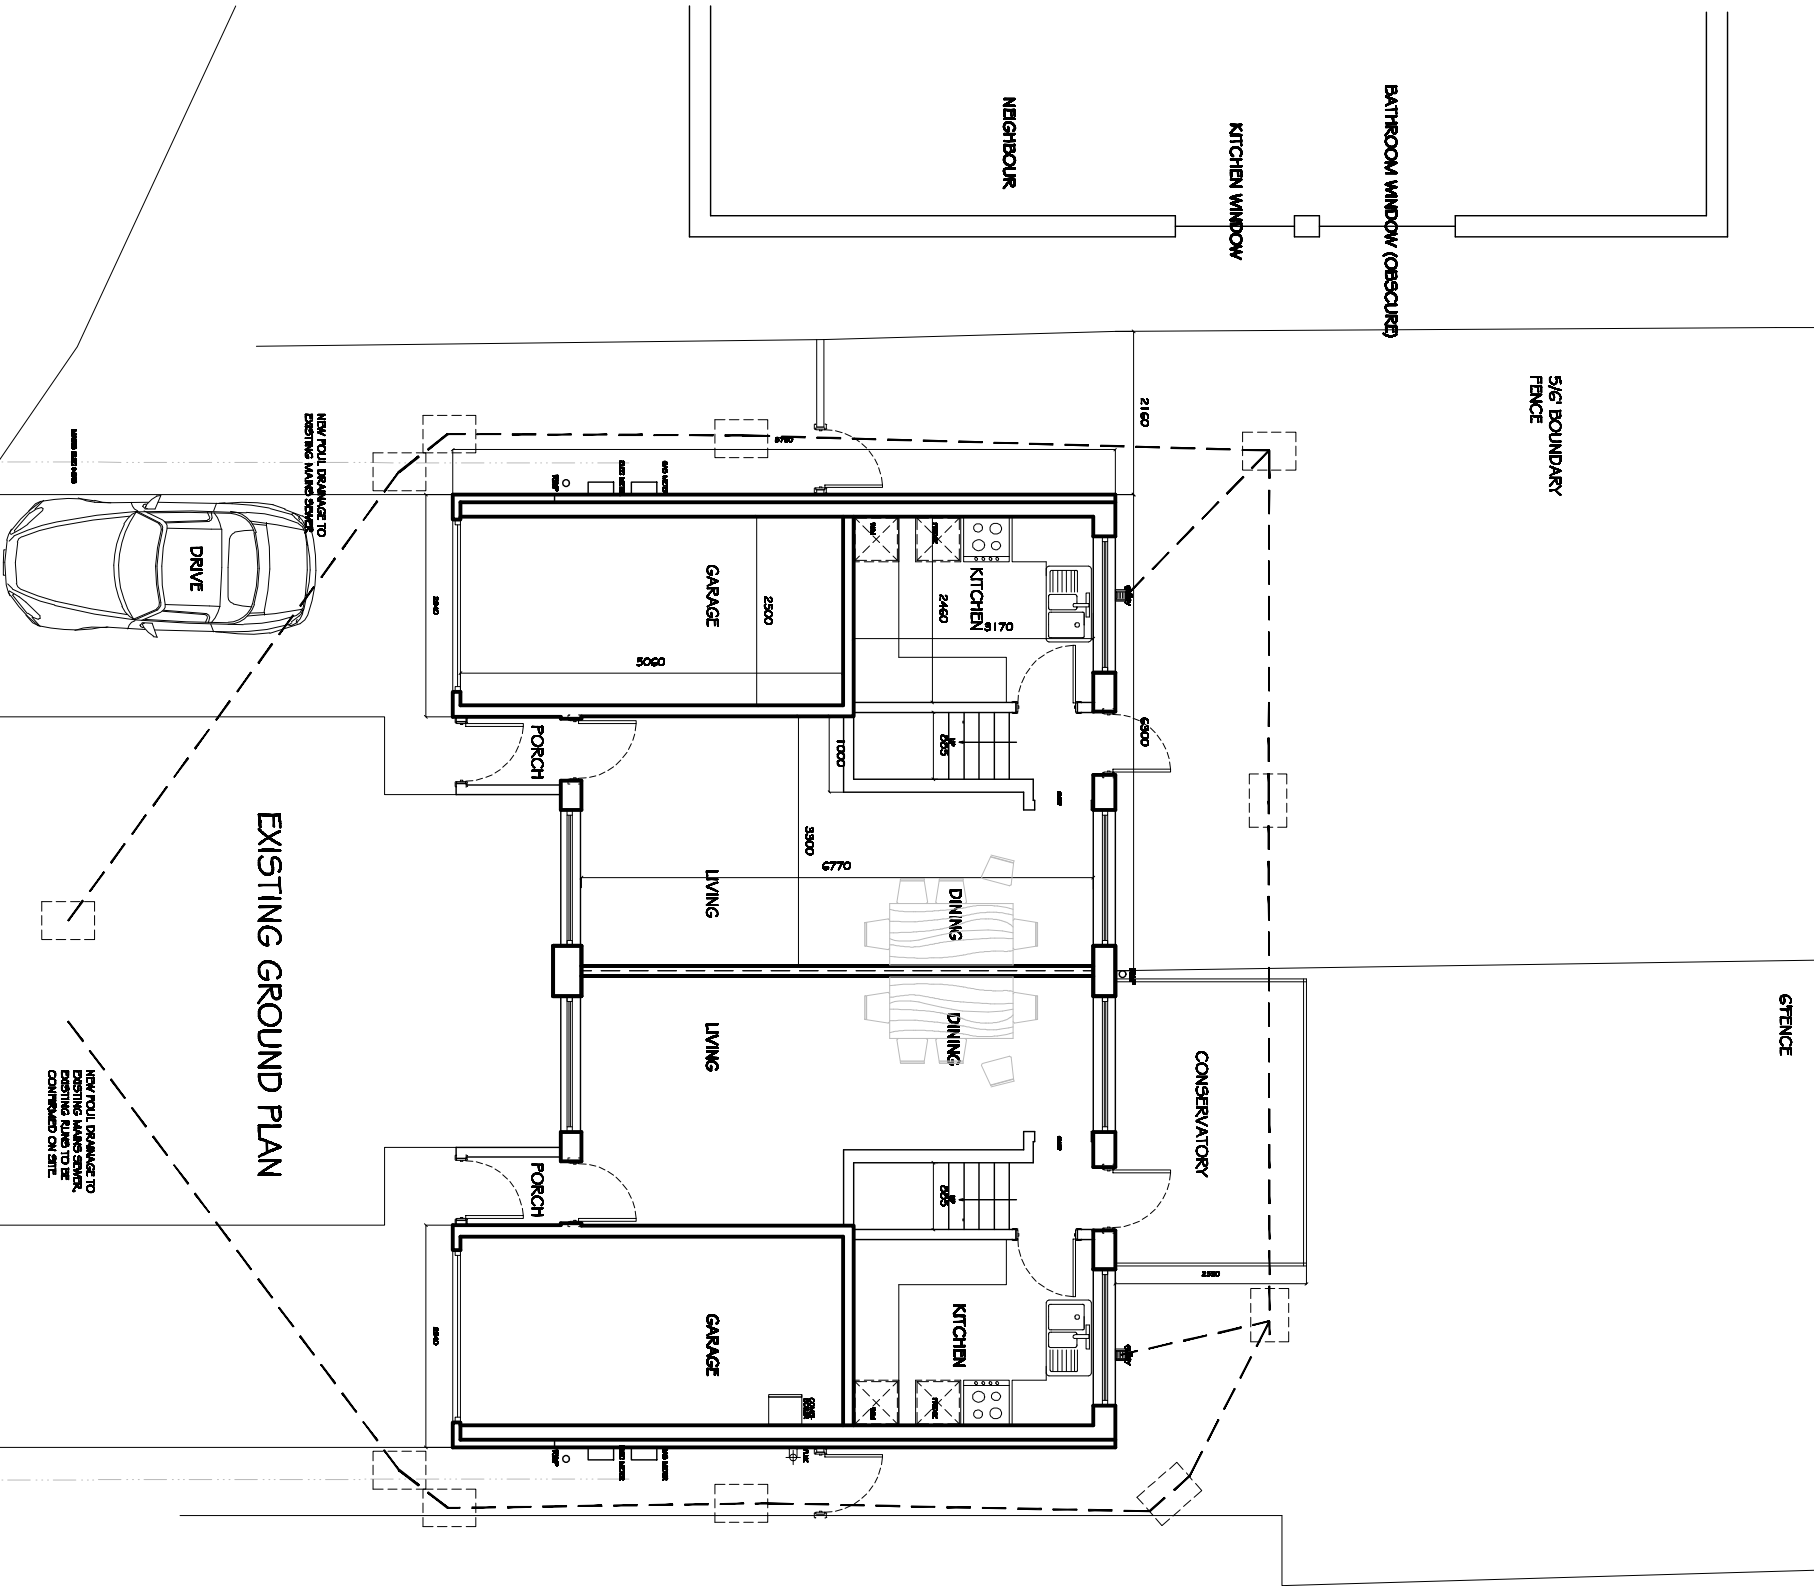

Rudi Dainton			
10 Barton Way, Brackleyham Bay, Chichester, PO20 6JD TEL: 07792 379302			
Licence: 7 & 8 Ladbury Way		Existing Plan/Survey	
Fagham PO21 3LP			
Date: Nov 2013		Scale: 1:100 @ AS	
Drawing: RD0095/01			