
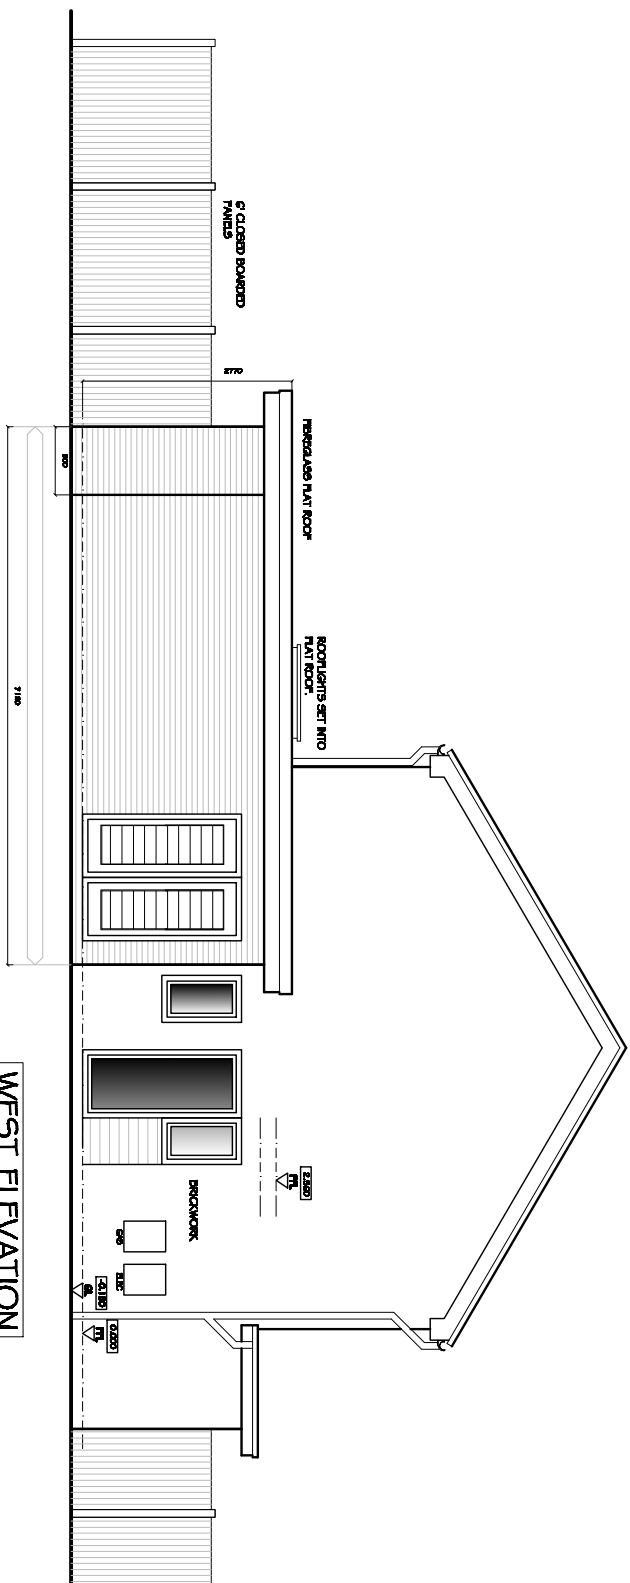
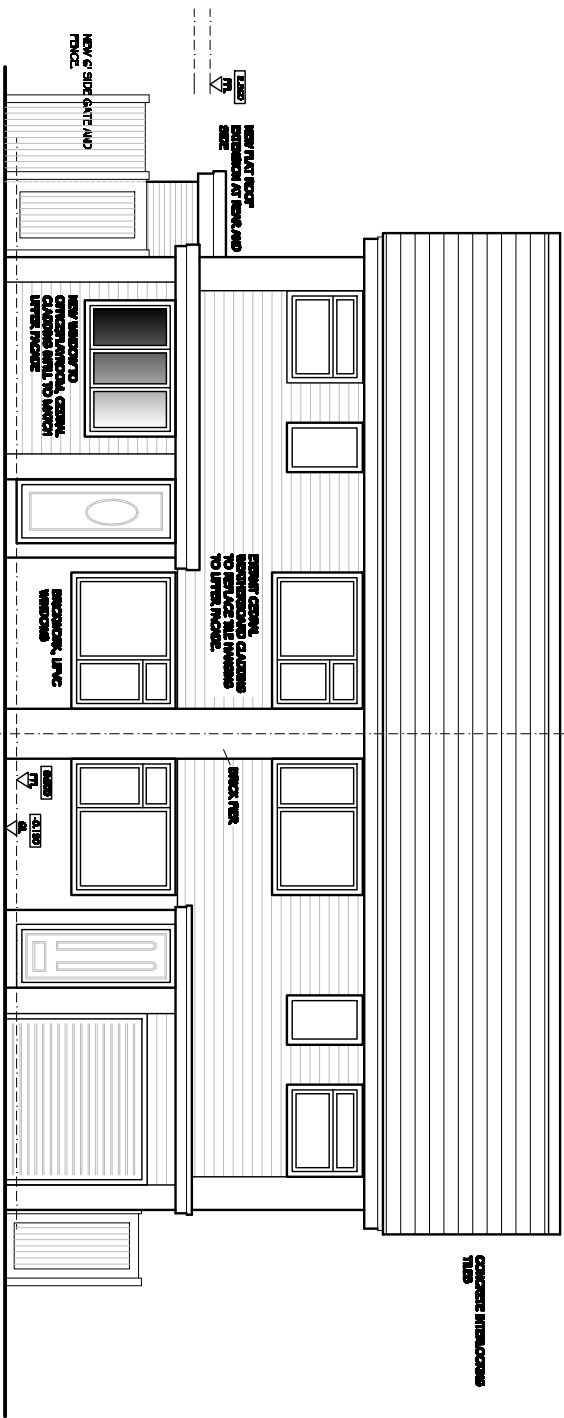
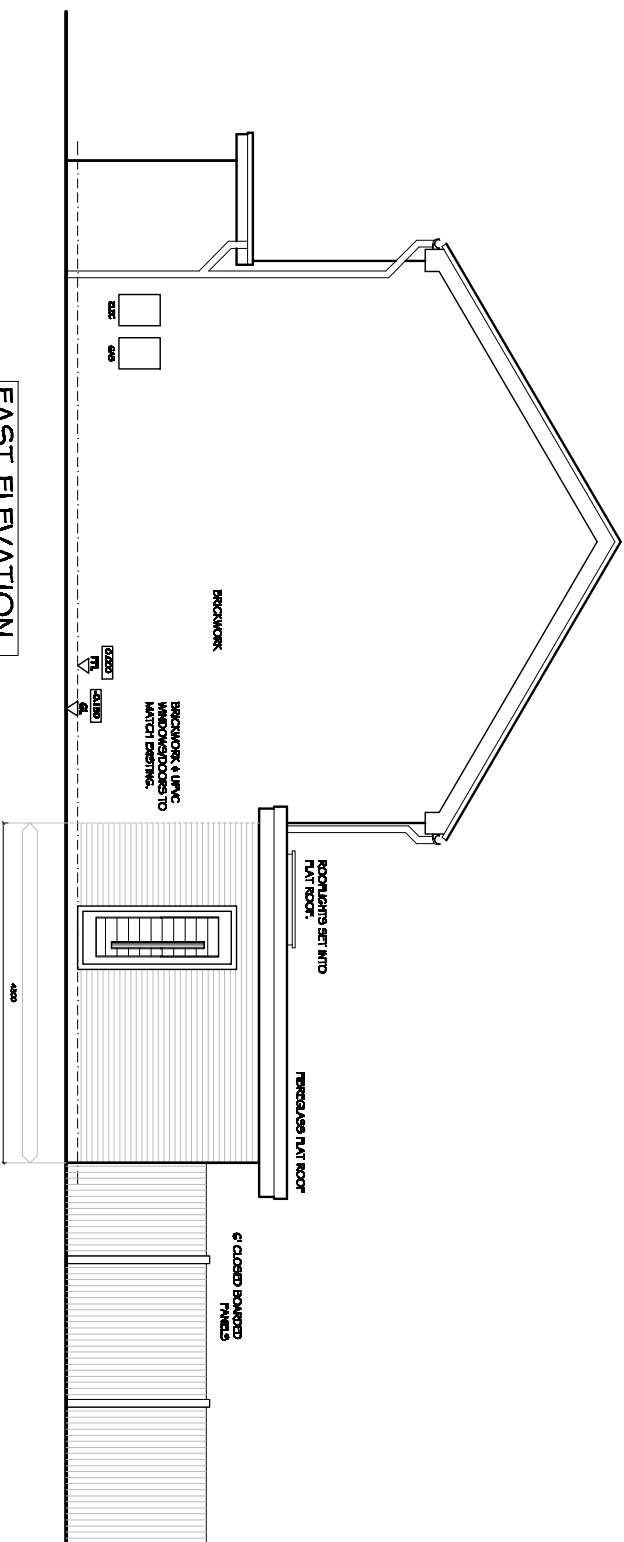


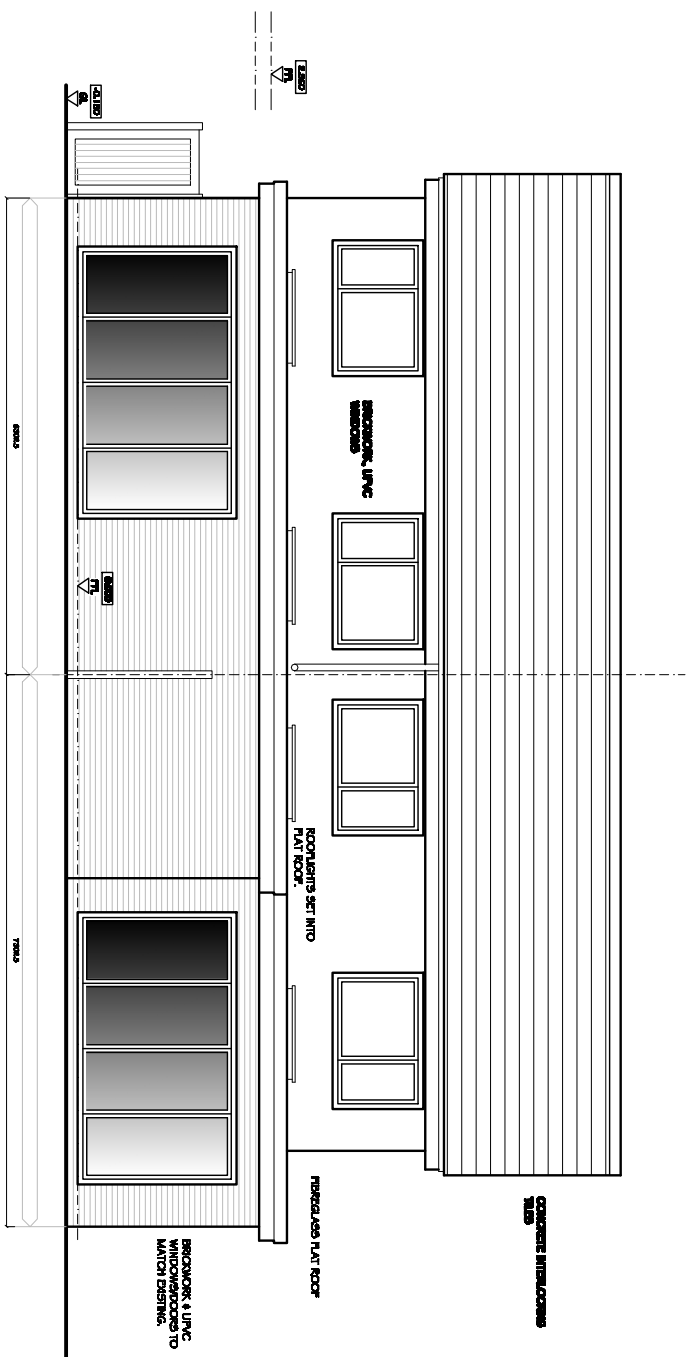

sketch 11/12/2013 PROPOSED ELEVATIONS - PRELIMINARY

			
Rudi Designs			
10 Barton Way, Bucklehead Bay, Cuckfield, PO20 2UD TEL 07792 379302			
Useless 7 & 8 Leckbury Way Pogram PO21 3JP	Proposed Proposed Elevations		
Date Nov 2015	Quantity Total		
Drawing No RD003504	Price £1100 @ A3		