
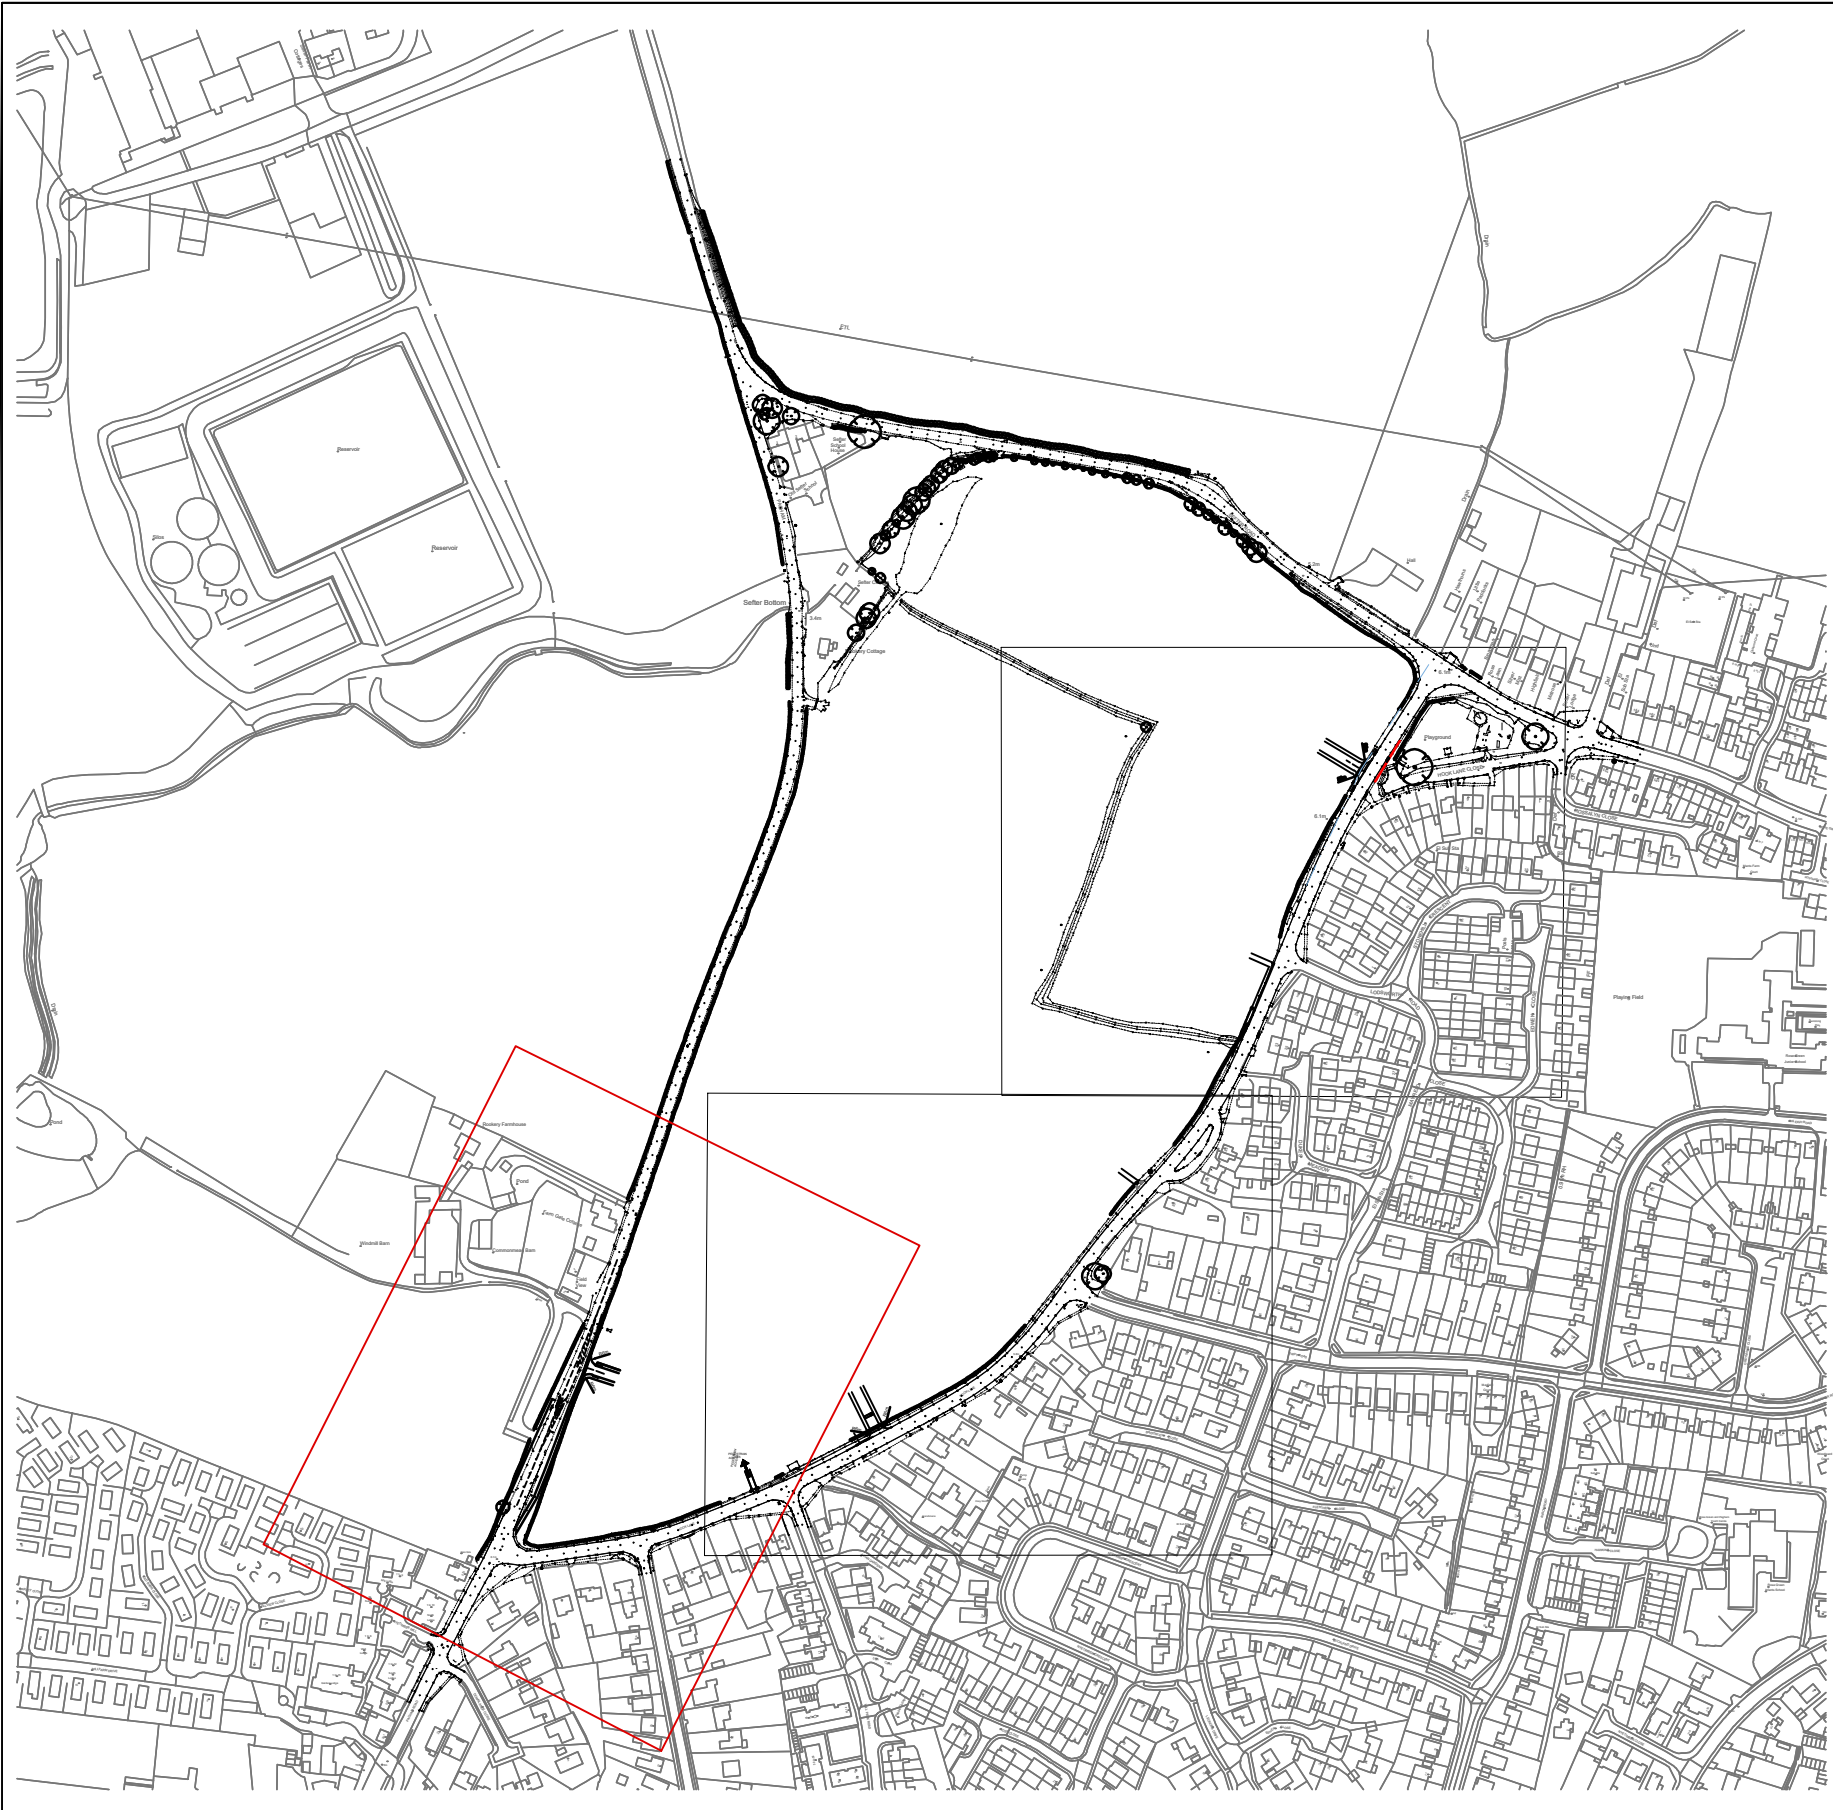


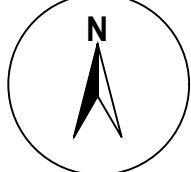

1. This drawing has been prepared in accordance with the scope of RPS's appointment with its client and is subject to the terms and conditions of that appointment. RPS accepts no liability for any use of this document other than by its client and only for the purposes for which it was prepared and provided.
2. If received electronically it is the recipients responsibility to print to correct scale. Only written dimensions should be used. DO NOT SCALE.

					
140 London Wall London, EC2Y 5DN T: +44(0)20 7280 3300 E: transport@rpsgroup.com					
Client		Hallam Land Management			
Project		Land West of Hook Lane Pagham			
Title		PROPOSED ACCESS ARRANGEMENT OFF PAGHAM ROAD			
Status		Drawn By		Checked by	
Information		JEY		MRA	
Project Number		Scale @ A1		Date Created	
JNY8840		1:500		19/05/16	
Drawing Number				Rev	
JNY8840-01				E	
© 2016 RPS Group			rpsgroup.com		