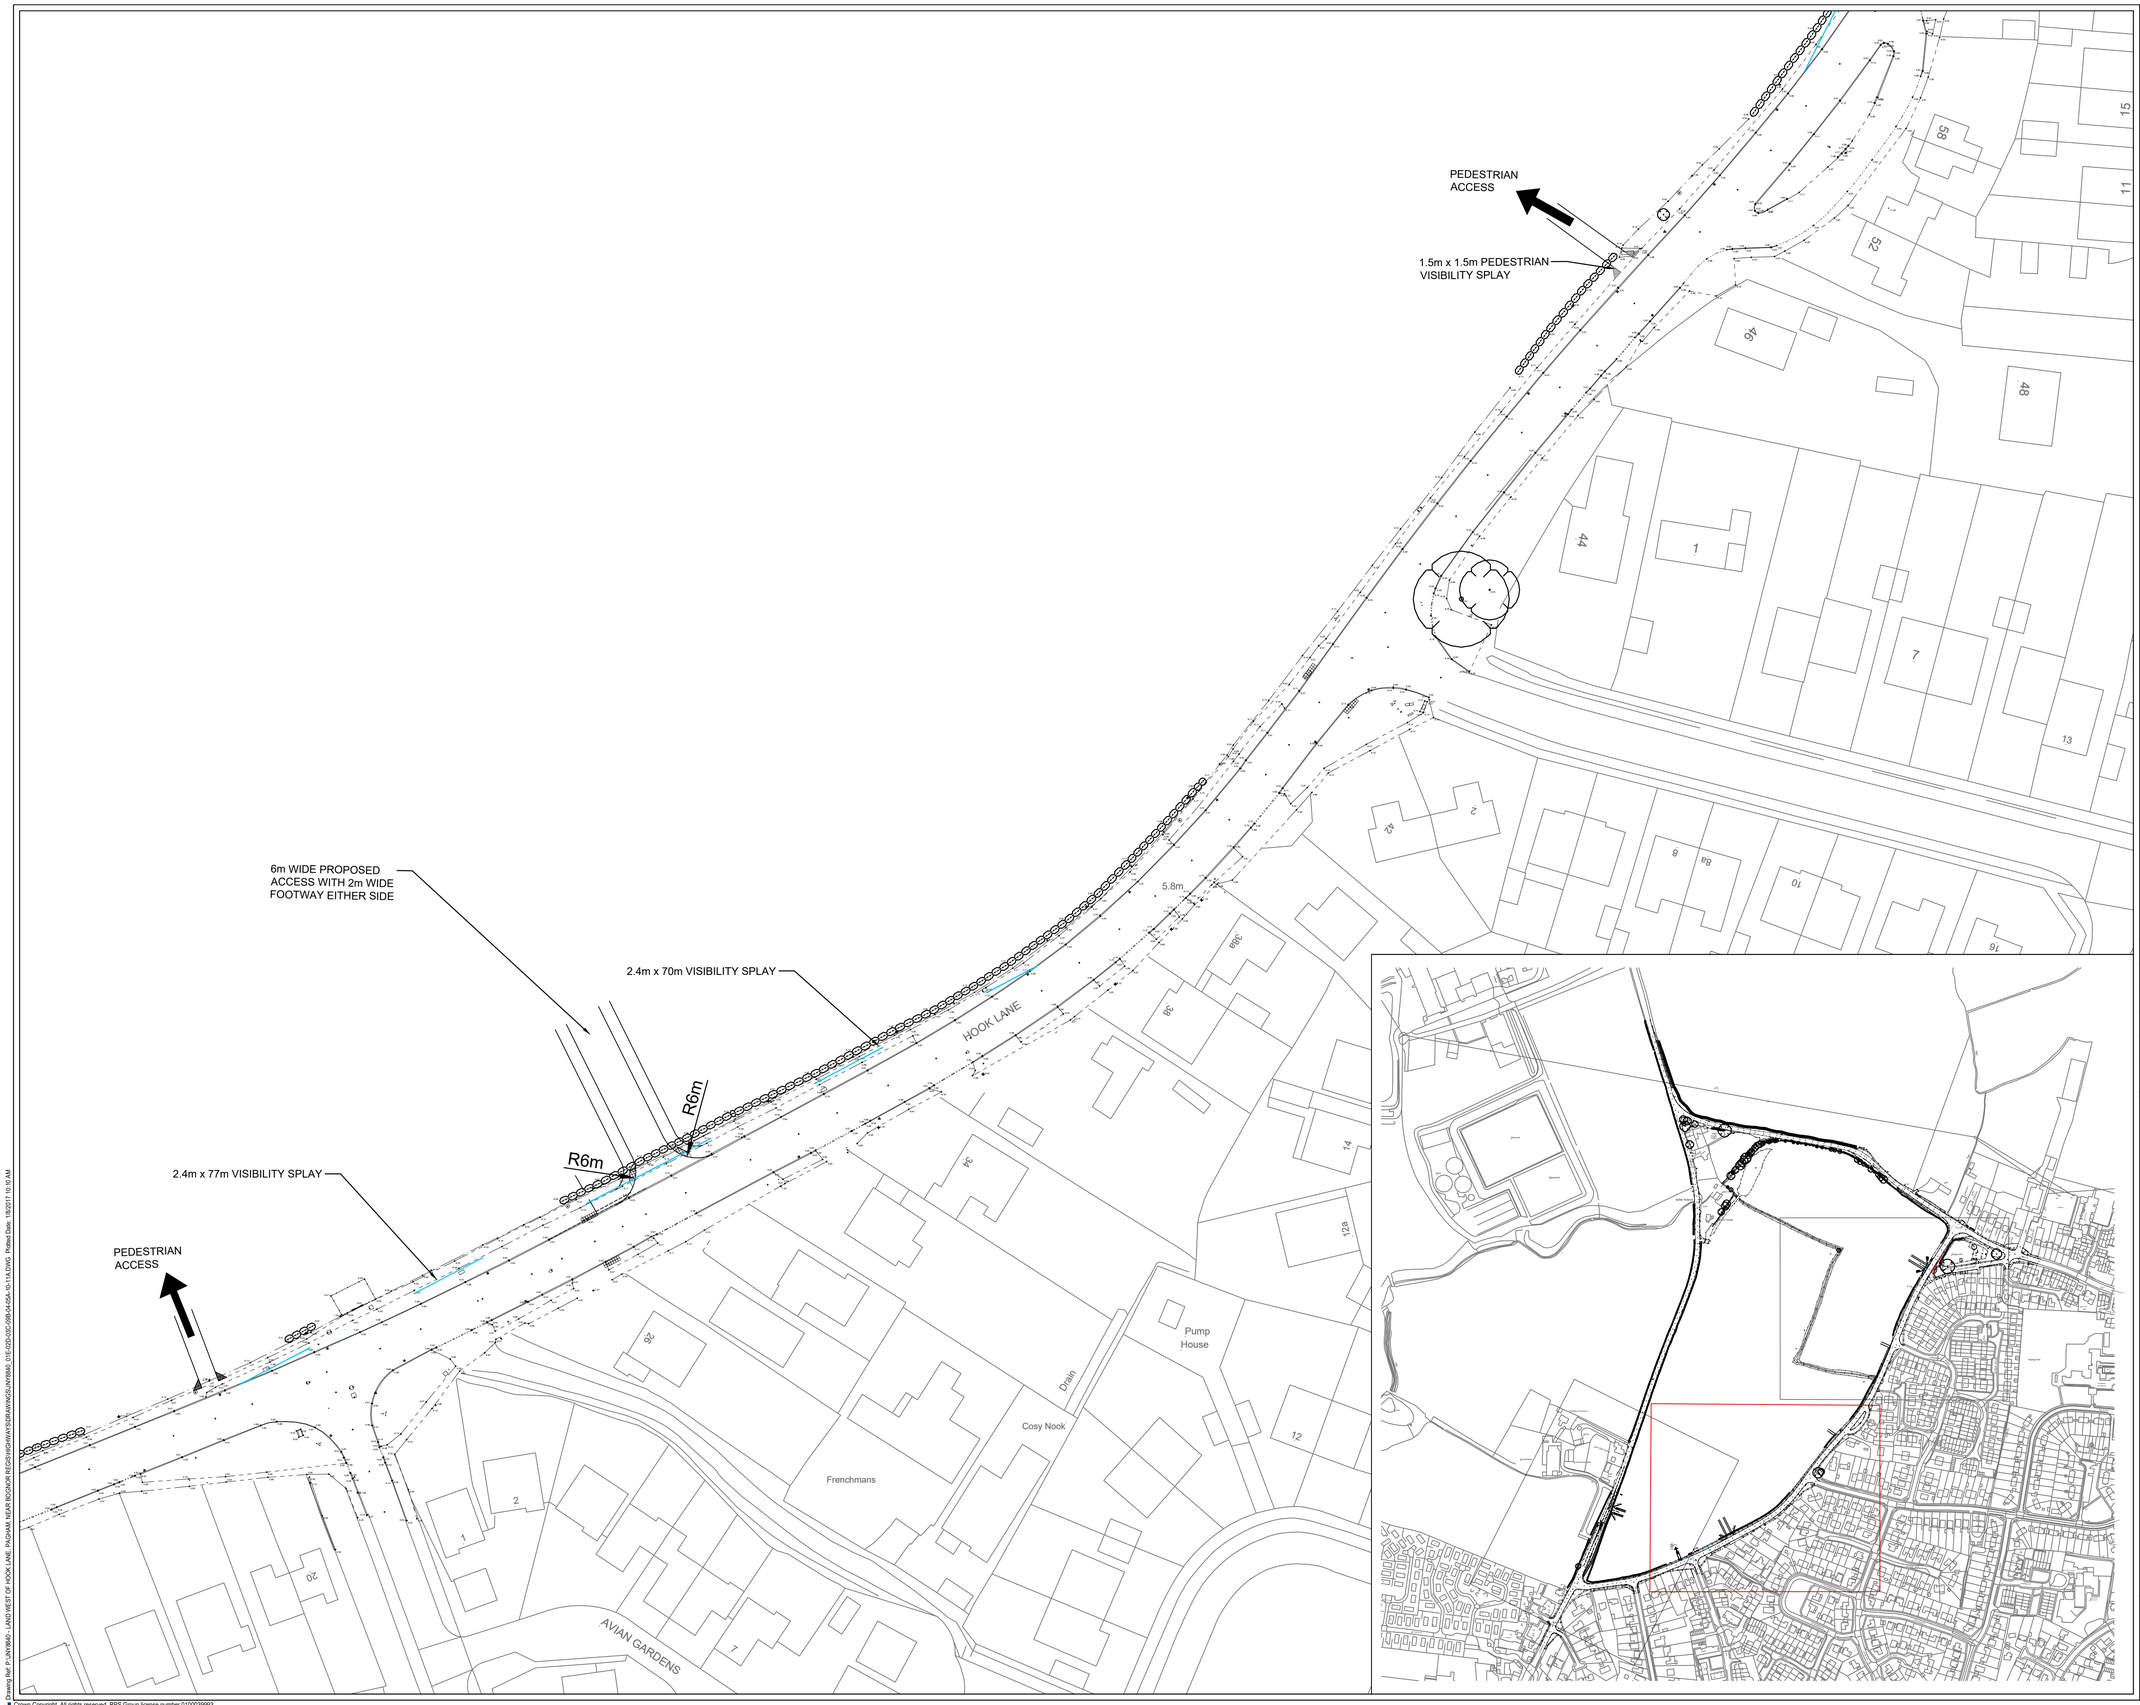


NOTES

1. This drawing has been prepared in accordance with the scope of RPS's appointment with its client and is subject to the terms and conditions of that appointment. RPS accepts no liability for any use of this document other than by its client and only for the purposes for which it was prepared and provided.
2. If received electronically it is the recipients responsibility to print to correct scale. Only written dimensions should be used. DO NOT SCALE.

Rev	Description	Date	Initial	Checked
D	Pedestrian accesses & access location adjusted	06/01/17	MRA	BRP
C	Traffic Calming removed & title amended	12/12/16	MRA	BRP
B	Amendments made in response to Stage 1 Road Safety Audit	23/06/16	MRA	BRP
A	Amendments made in response to Pre-application comments from WSCC	06/06/16	MRA	BRP

RPS

140 London Wall
London, EC2Y 5DN

T: +44(0)20 7280 3300 E: transport@rpsgroup.com

Client Hallam Land Management

Project Land West of Hook Lane
Pagham

Title PROPOSED ACCESS ARRANGEMENT ON HOOK LANE (SOUTH) (WITHOUT SCHOOL OPTION)

Status	Drawn By	Checked by
Information	JEY	MRA
Project Number	Scale @ A1	Date Created
JNY8840	1:500	19/05/16

Drawing Number JNY8840-02

Rev D

© 2016 RPS Group

rpsgroup.com

Drawing Ref: P:\JNY8840 - LAND WEST OF HOOK LANE, PAGHAM NEAR BOGNOR REGIS\HIGHWAYS\DRAWINGS\JNY8840-010-(OU)OC-(99)A4-OS-10-11A.DWG Plotted Date: 1/6/2017 10:50 AM

Crown Copyright. All rights reserved. RPS Group license number 0100039993