
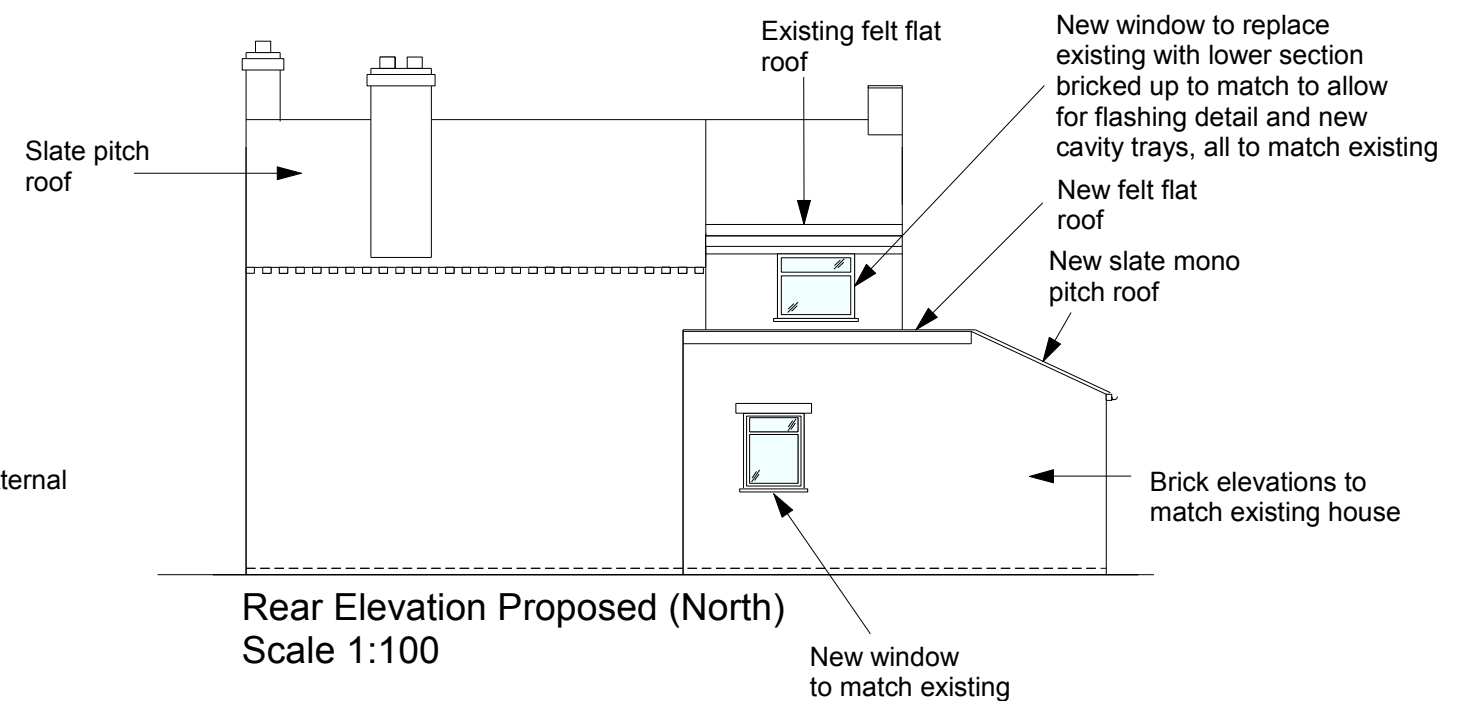
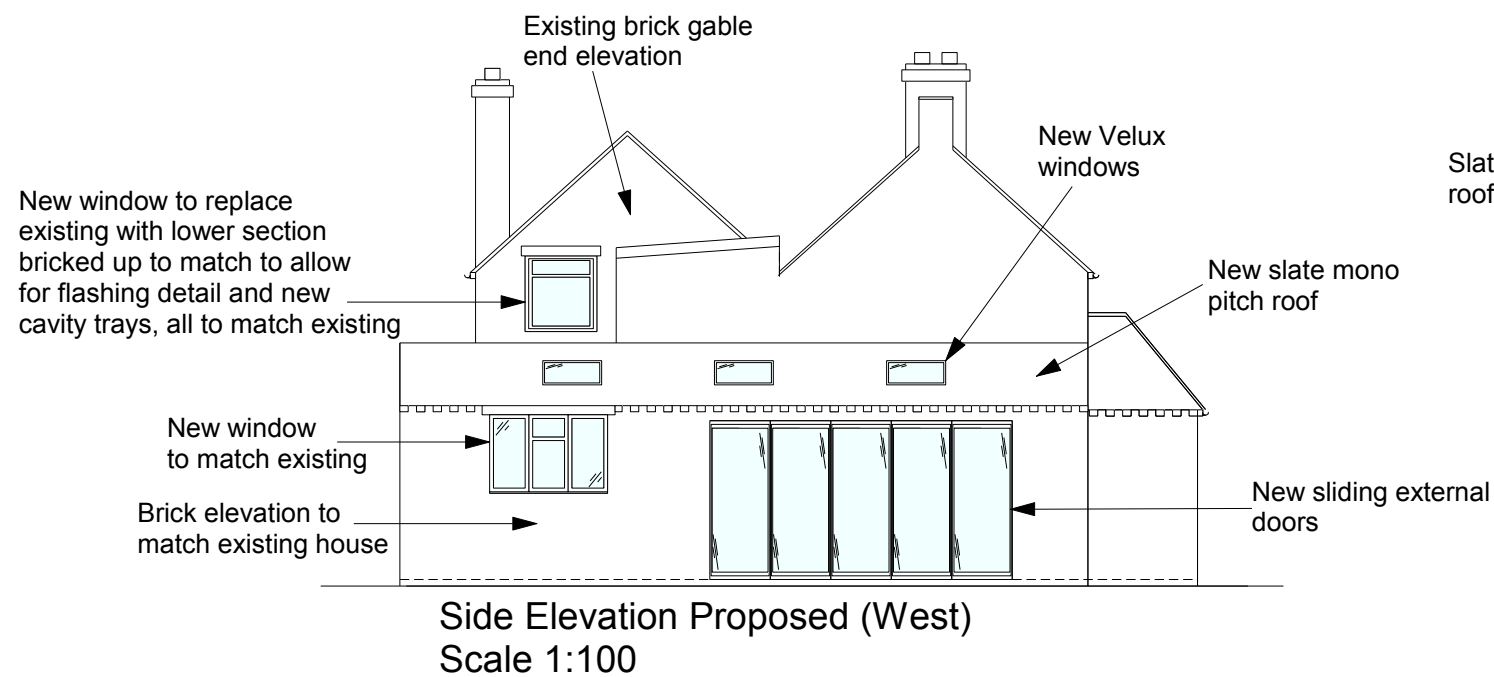


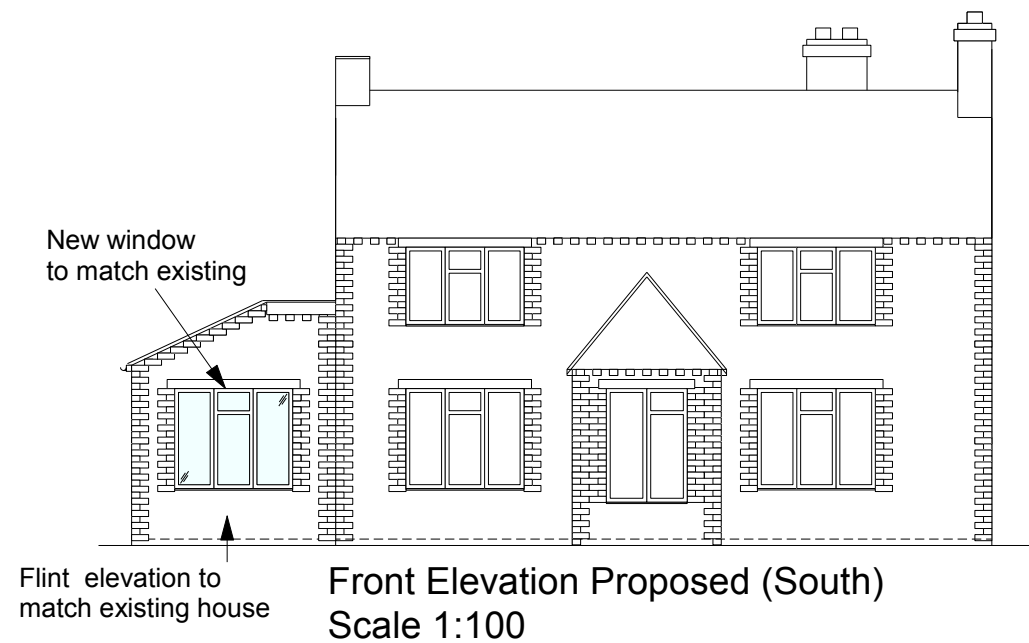

All dims and details to be checked on site prior to any commencement of work. This plan is not a full specification or schedule of work and has been produced solely for the purpose of obtaining the necessary local authority consents/approvals. For Party Wall etc. Act 1996 see Government booklet or website.	Status:			Client: G Block 275 Pagham Road Pagham Bognor Regis West Sussex PO21 3PY	Revision: A	Project: Extension
	Preliminary	☐	Tender	☐	Scale: 1:100 @A4	Content: Proposed elevations
	Planning	☒	Construction	☐	Date: Nov 17	
	Building Regulations	☐	As Built	☐	Dwg No: GB003	