


Location & Existing Block Plan

0 50 100 150 200m
Scale: 1:10000

Author: Paul Collins

Date: 17/01/2022

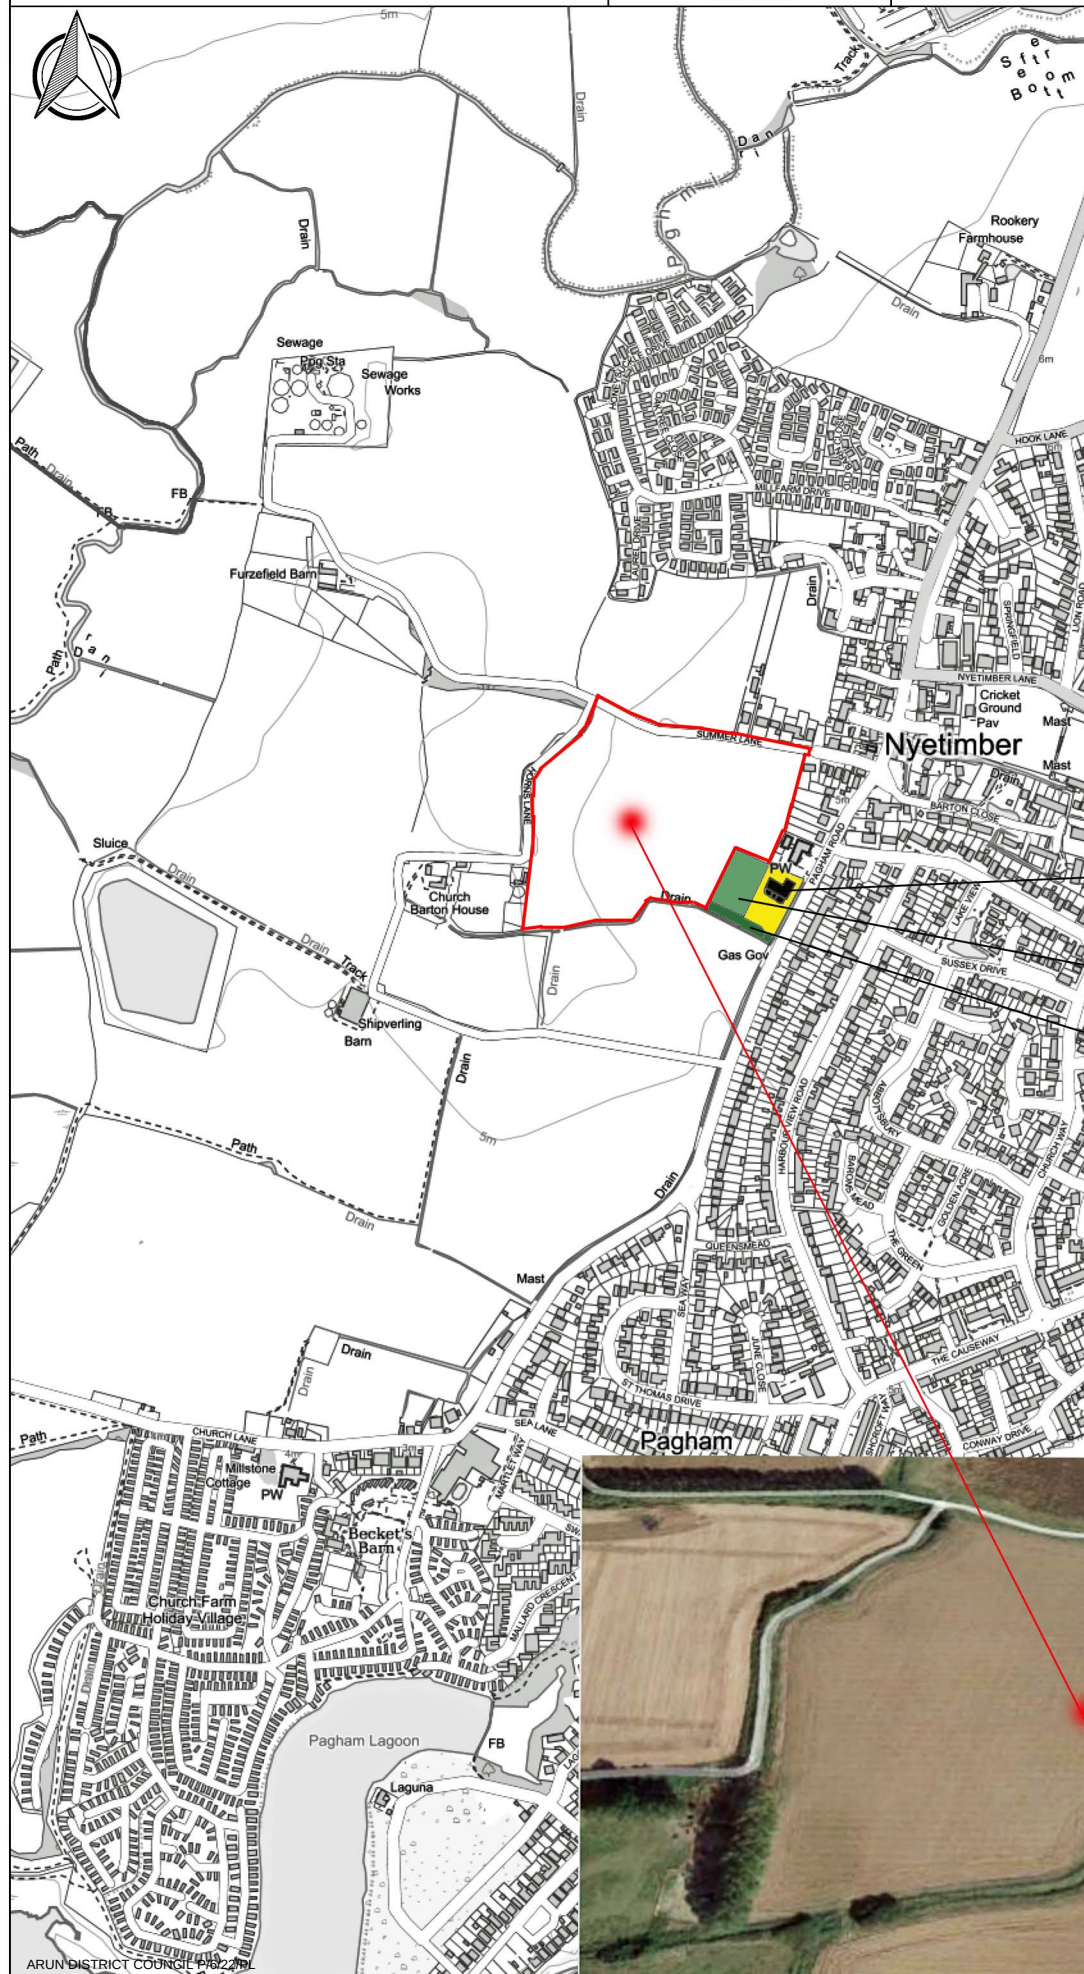

Key

- Application site
(7.5 hectares in area)
- Pagham Village Hall & Car Park
- Dog walking Area
- Childrens Play Area