


No.66

No.64

No.62

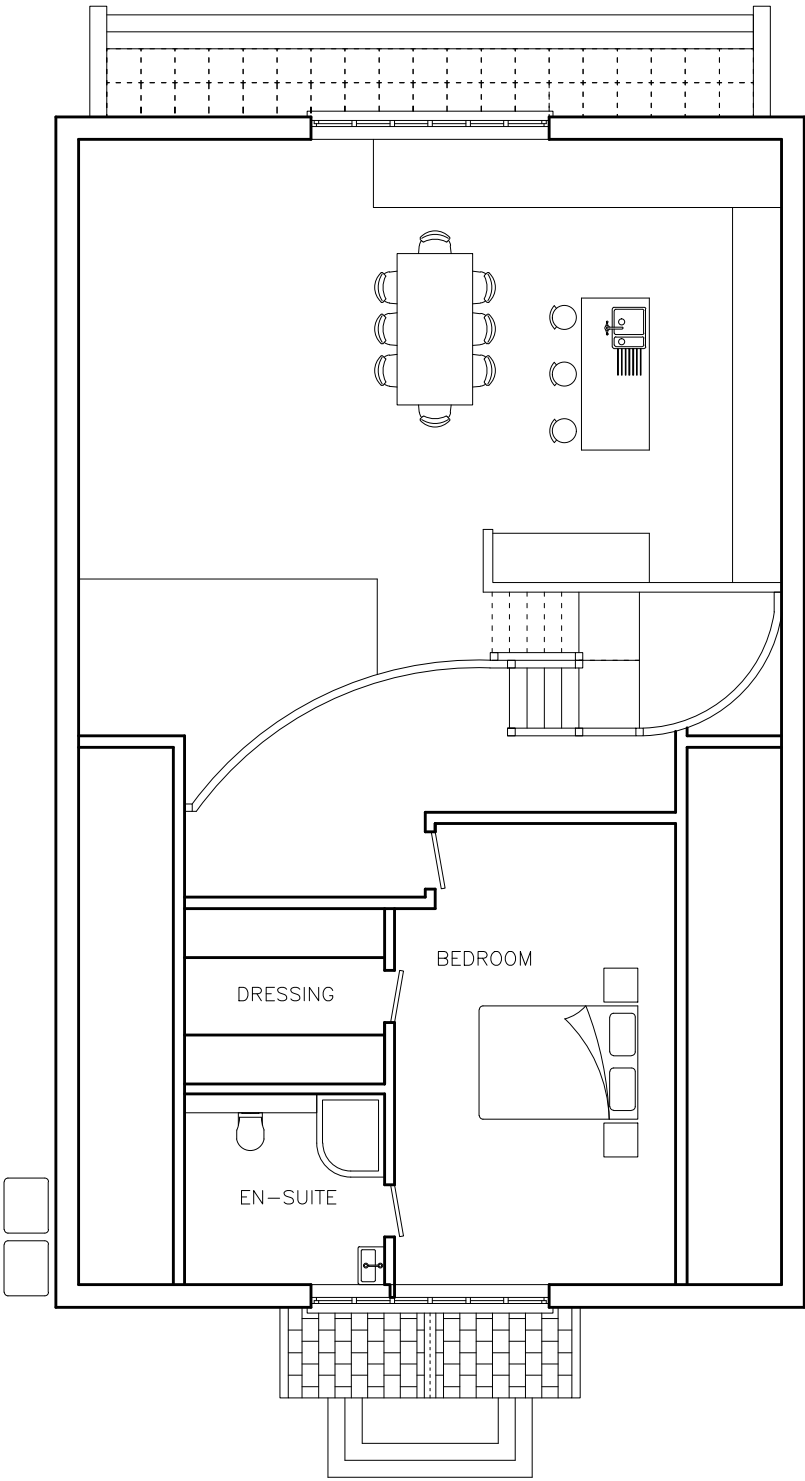

 **Living Space**

www.livingspacedesign.com
Cedar Field, Five Acres, Funtington,
Chichester, West Sussex, PO18 9LX
tel: 01243 572604 fax: 01243 575139

Copyright of this drawing is reserved by Living Space. This drawing is not to be scaled for construction except for planning purposes only. All dimensions are to be checked on site prior to construction or manufacture. If there are any discrepancies the designer is to be informed immediately.

PROJECT:
64 HARBOUR ROAD,
PAGHAM,
BOGNOR REGIS,
WEST SUSSEX
PO21 4TD

CLIENT:
MR. TIM WARNER

TITLE:
PROPOSED FIRST FLOOR
PLAN

JOB NO.:
BD535

DWG. NO.:
PP01-2

SCALE:
1:100 @ A3

DATE: 08 07 2014	REV.: B	DRAWN BY: J.L.
---------------------	------------	-------------------