


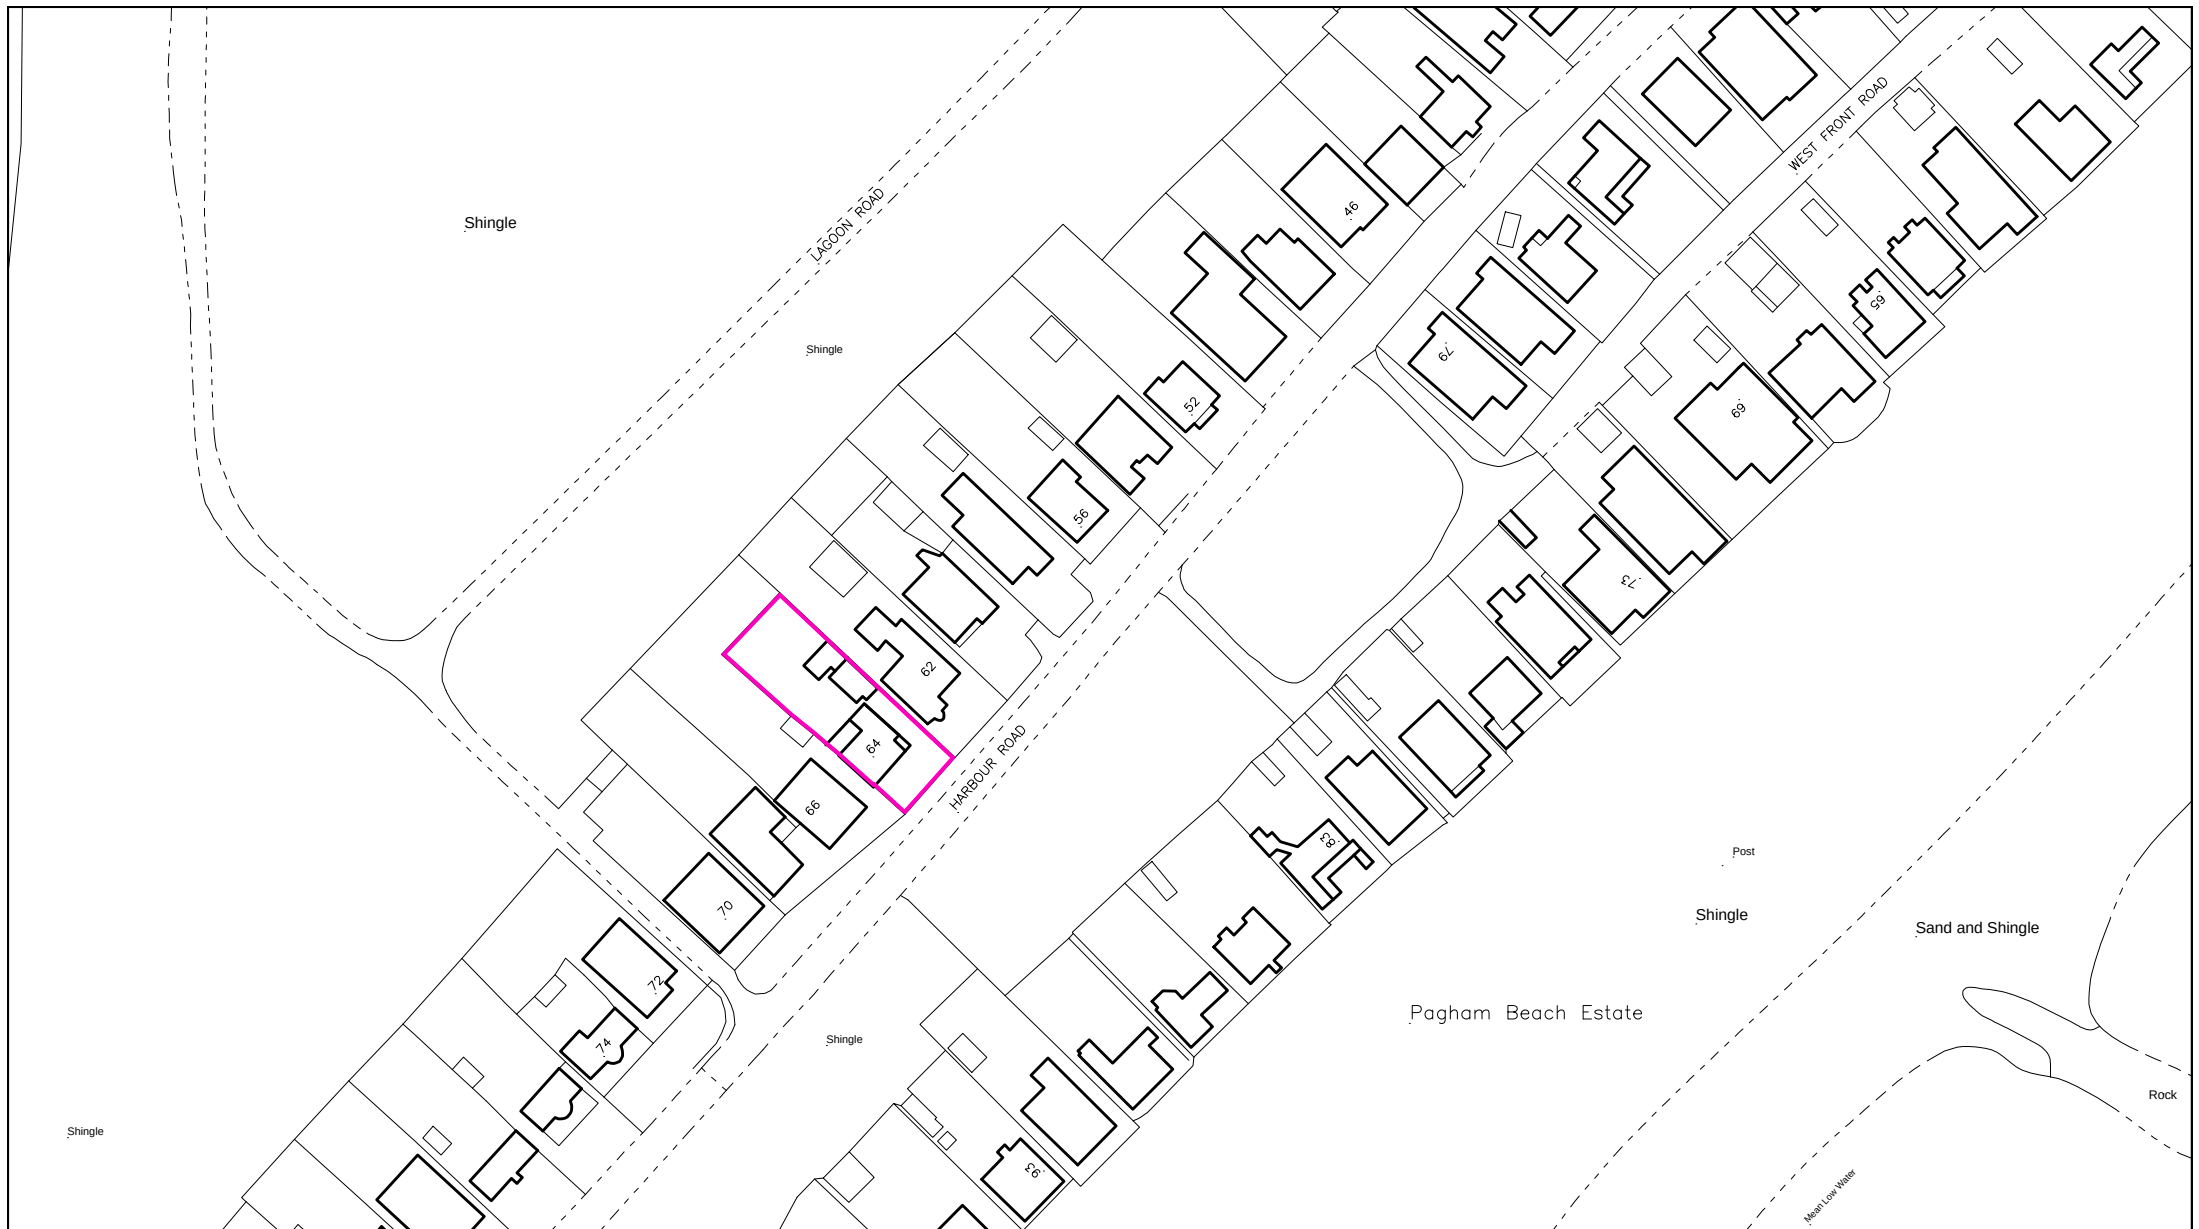

LOCATION PLAN

DWG. NO.: BD535 LP01
DATE: 08 07 2014
SCALE: 1:1250 @ A4
ADDRESS OF SITE: 64 HARBOUR ROAD, PAGHAM, BOGNOR REGIS, WEST SUSSEX PO21 4TD
OS LISCENSE NO.: 100041040
ORDER NUMBER: BW1-367062-14571-280514

DATE OF DOWNLOAD: 28 05 2014