


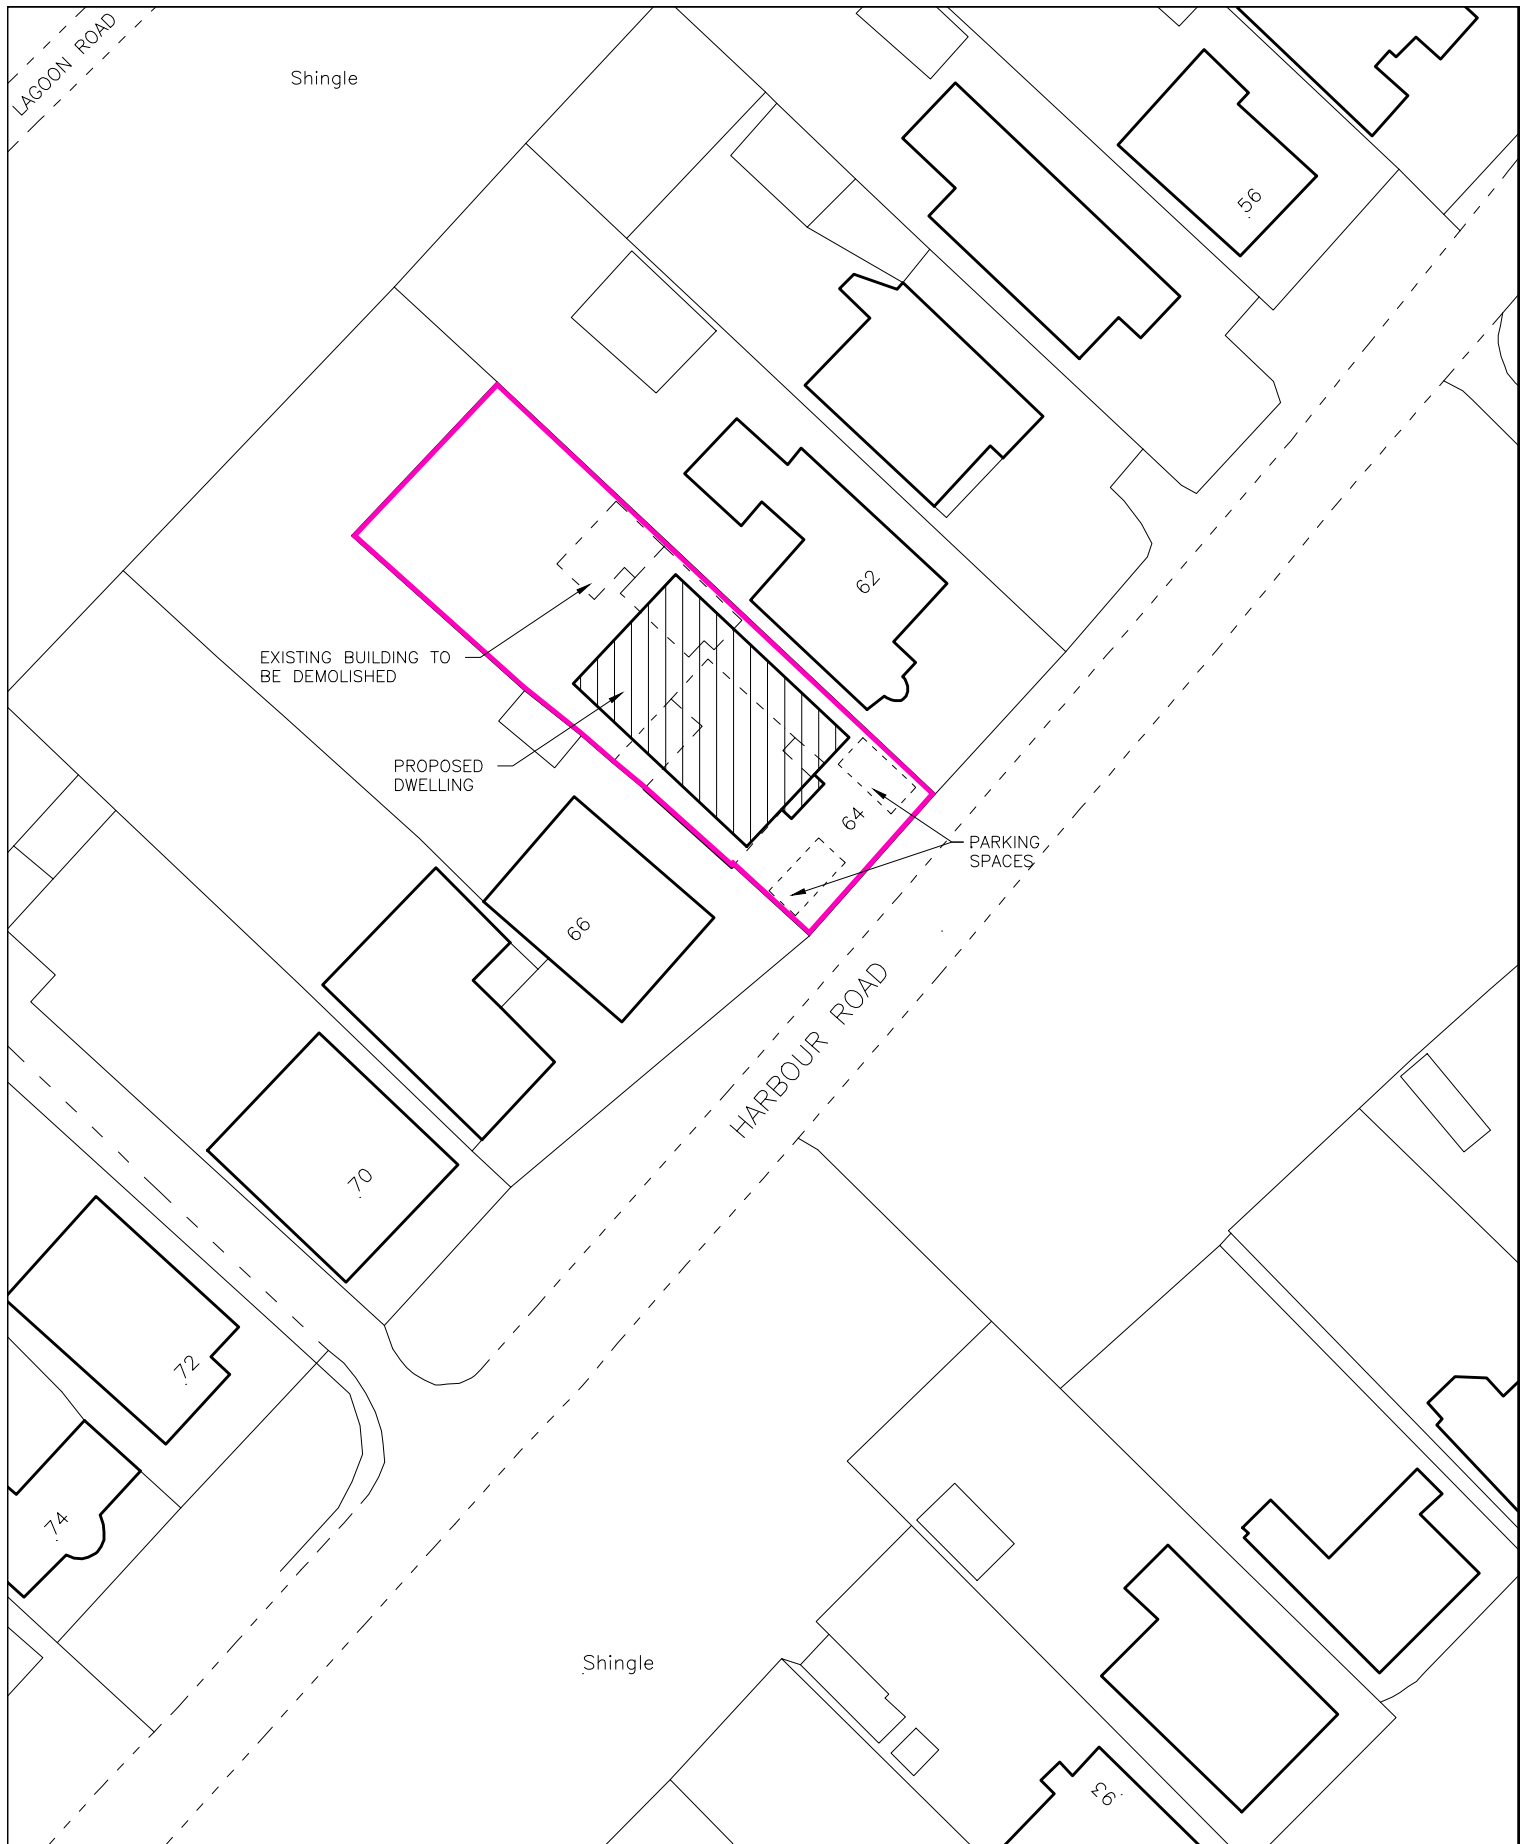

BLOCK PLAN

DWG. NO.: BD535 BP01
 DATE: 25 07 2014
 SCALE: 1:500 @ A4
 ADDRESS OF SITE: 64 HARBOUR ROAD, PAGHAM, BOGNOR REGIS, WEST SUSSEX PO21 4TD
 OS LISCENSE NO.: 100041040
 ORDER NUMBER: BW1-367062-14571-280514

DATE OF DOWNLOAD: 28 05 2014