


No.66

No.64

No.62

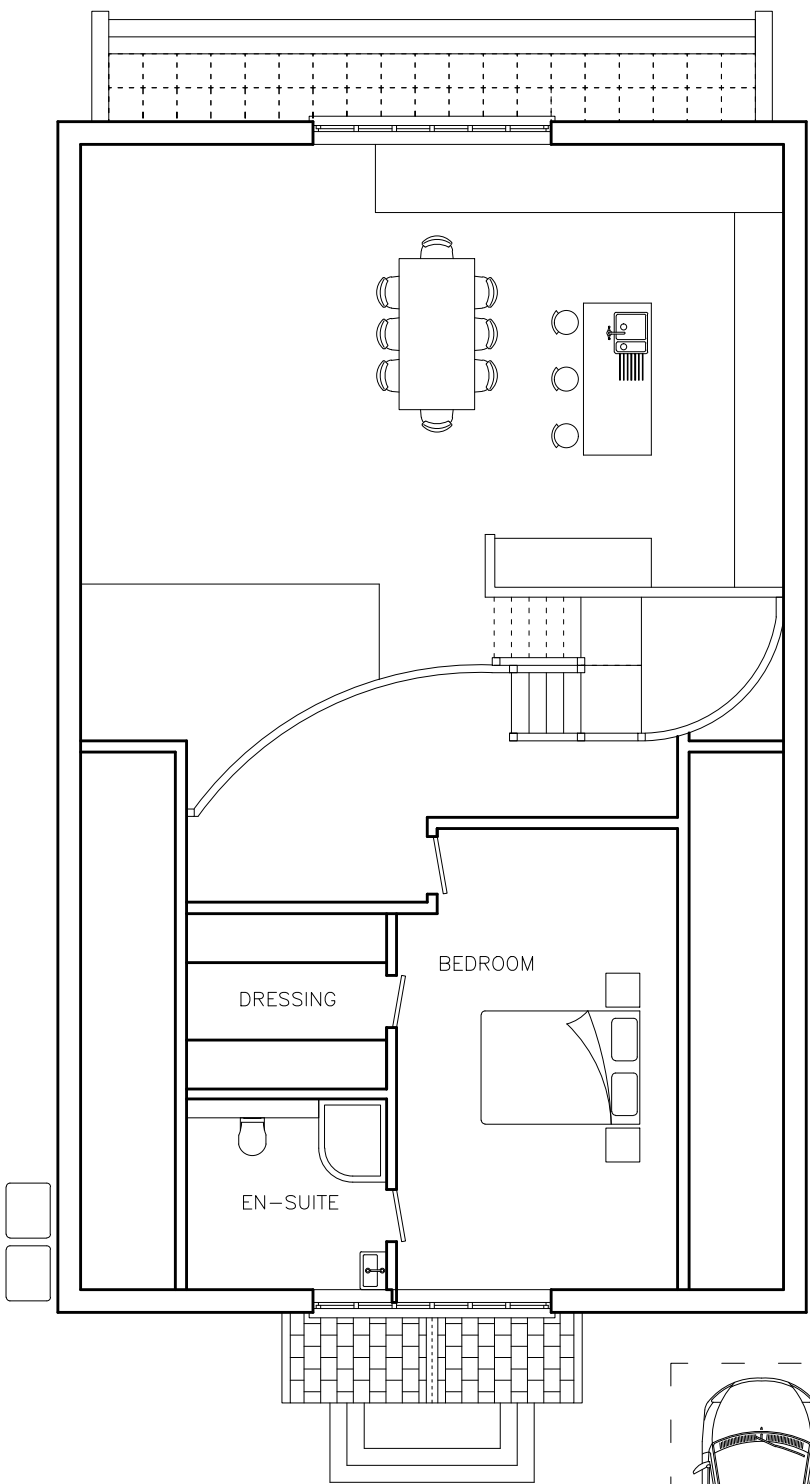

 **Living Space**

www.livingspacedesign.com  
Cedar Field, Five Acres, Funtington,  
Chichester, West Sussex, PO18 9LX  
tel: 01243 572604 fax: 01243 575139

Copyright of this drawing is reserved by  
Living Space. This drawing is not to be  
scaled for construction except for  
planning purposes only. All dimensions  
are to be checked on site prior to  
construction or manufacture. If there are  
any discrepancies the designer is to be  
informed immediately.

PROJECT:  
64 HARBOUR ROAD,  
PAGHAM,  
BOGNOR REGIS,  
WEST SUSSEX  
PO21 4TD

CLIENT:  
MR. TIM WARNER

TITLE:  
PROPOSED FIRST FLOOR  
PLAN

JOB NO.:  
BD535

DWG. NO.:  
PP01-2

SCALE:  
1:100 @ A3

DATE:  
25 07 2014

REV.:  
B2

DRAWN BY:  
J.L.