
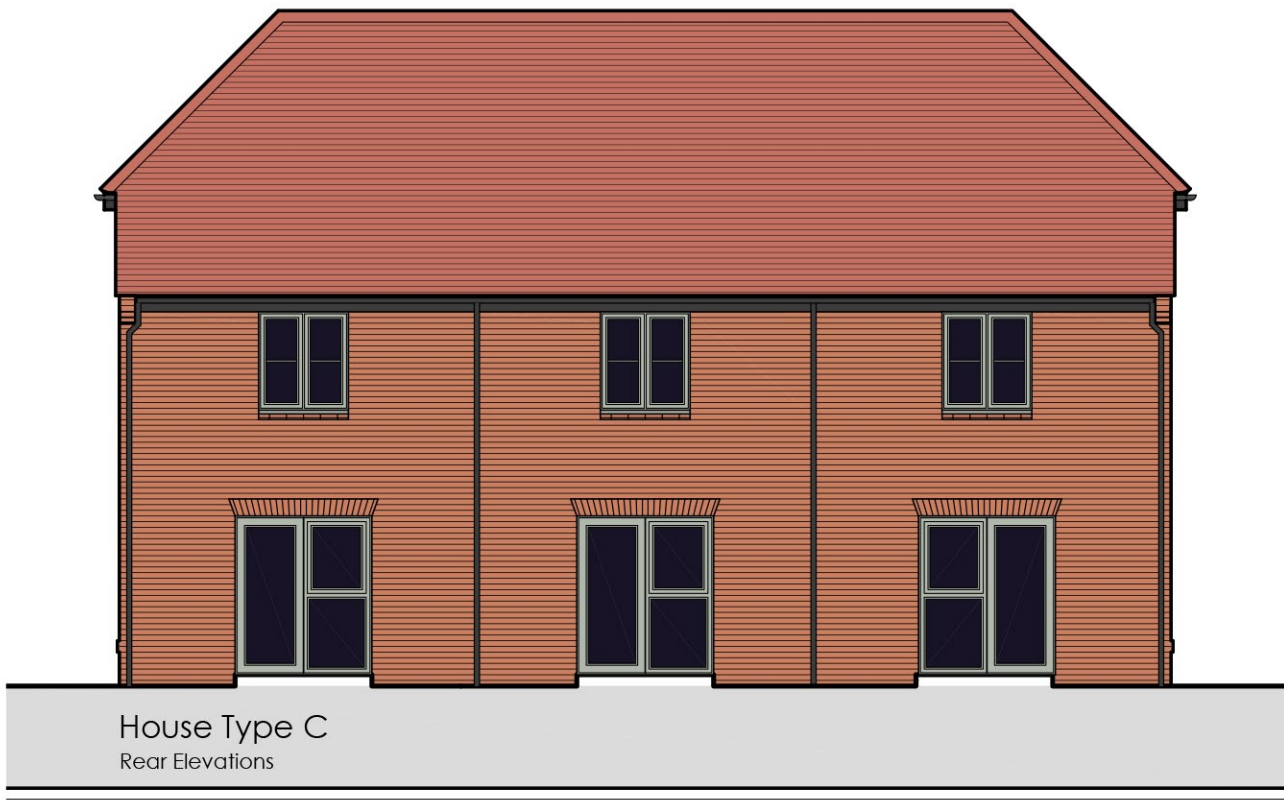
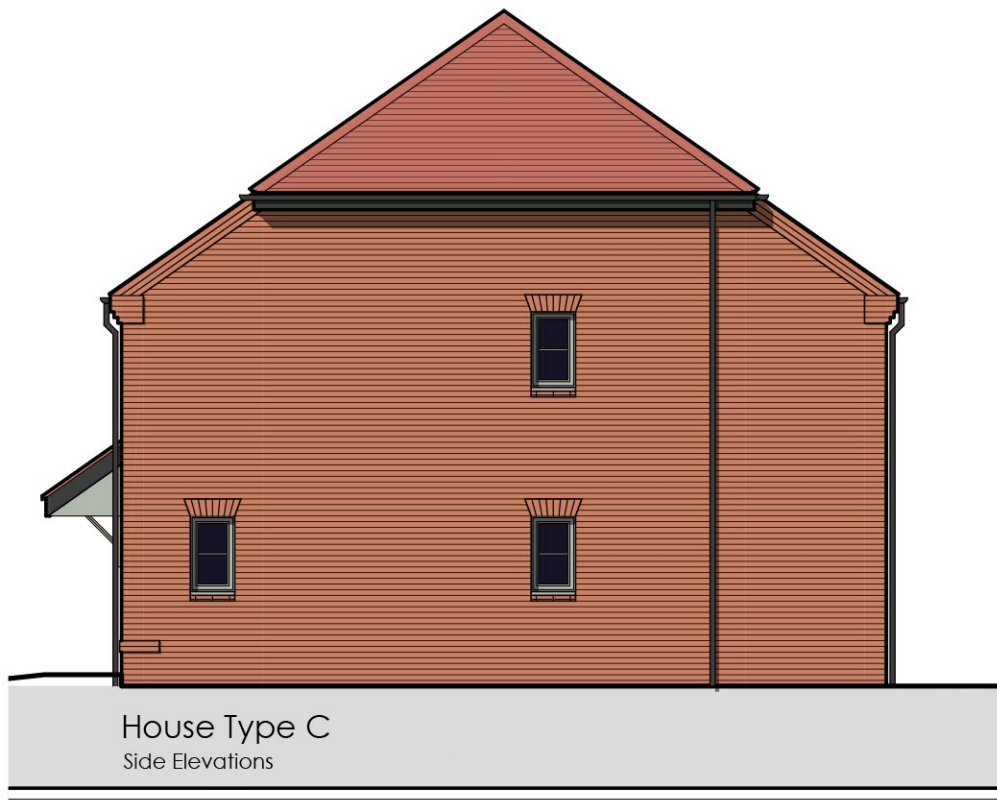
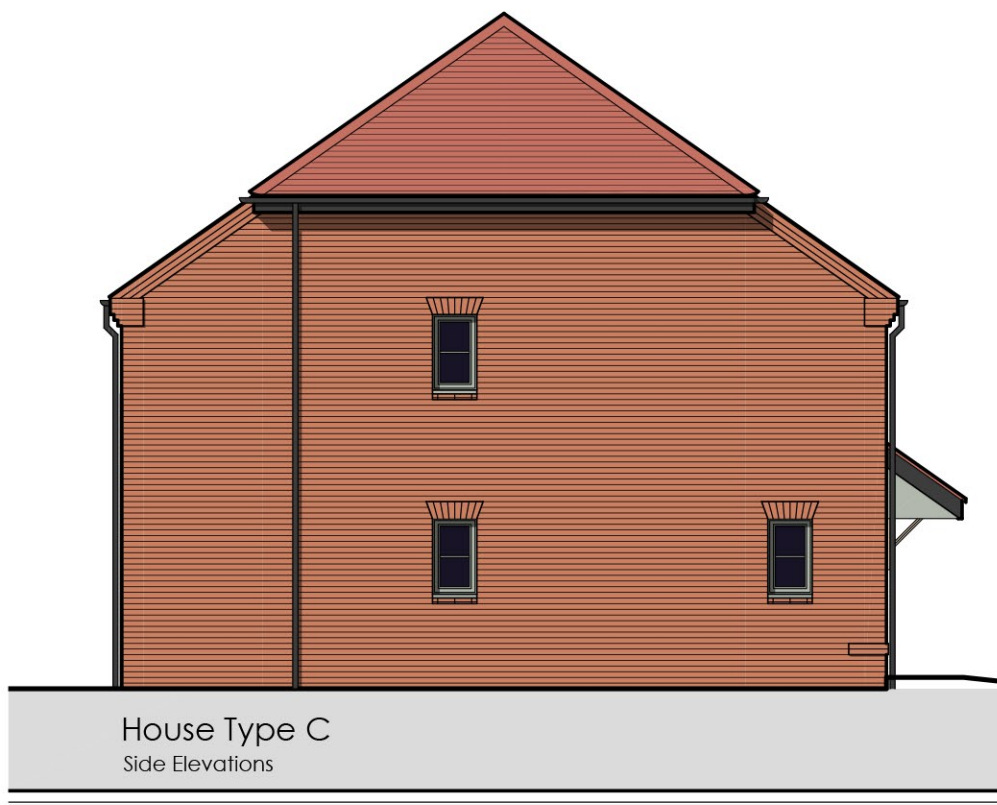
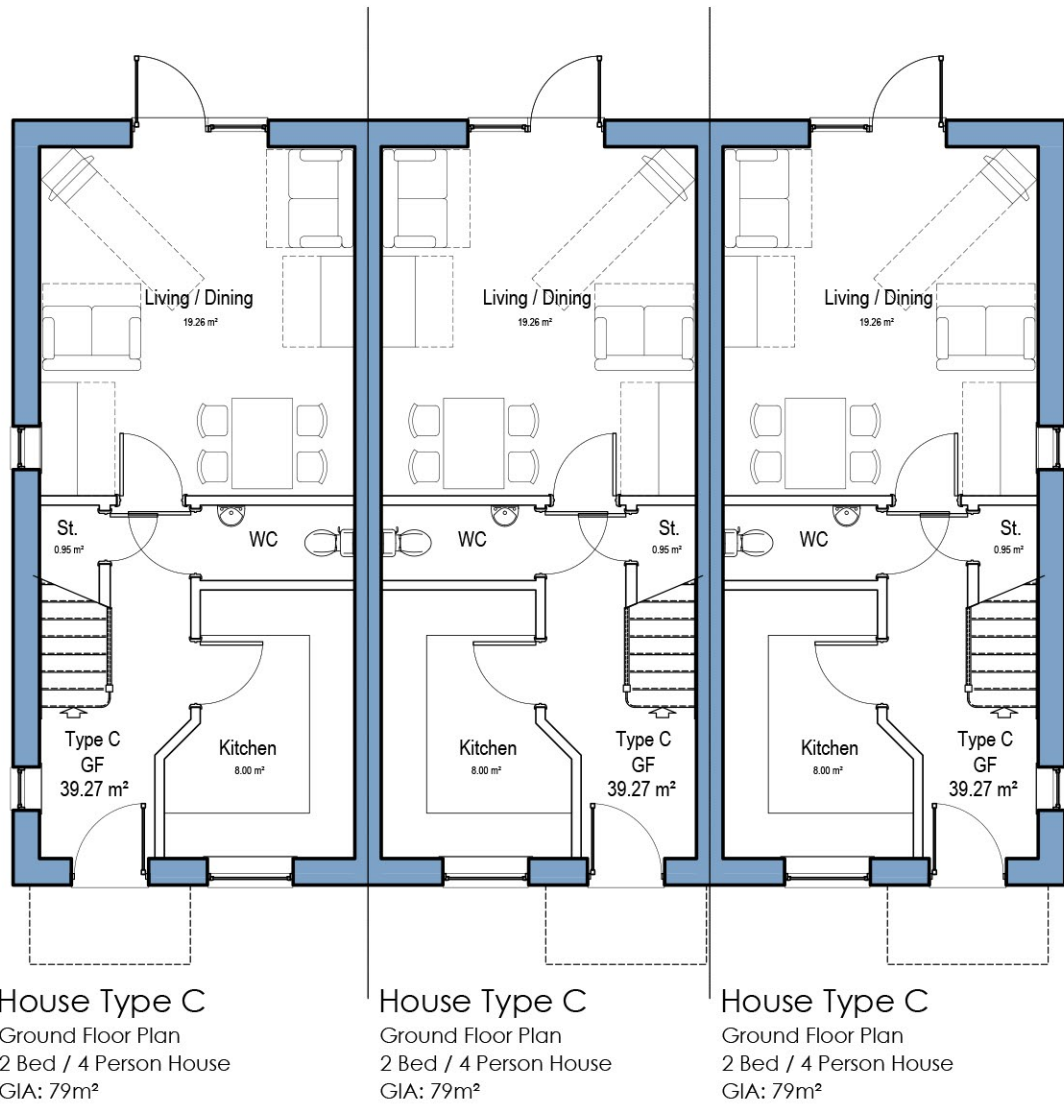


HOUSE TYPE - C [3 Unit Terrace v1]
Plot numbers: 54, 55, 56

Technical housing Standard - NDSS Schedule
Affordable Rent Units - Plots 20-23 + 30-42 + 54-61

- Technical requirement 10:
- a: House Type C: 79sqm - 79.5sqm | 2.04sqm Built-in Storage provided
 - b: Provided: Bedroom 1 Double & Bedroom 2 Double
 - c: Not applicable
 - d: Bedroom 1 = 14.2sqm | Bedroom 2 = 13.1sqm
 - e: Bedroom 1 = 4.1m wide | Bedroom 2 = 3m wide
 - f: Not applicable
 - g: Not applicable
 - h: Not applicable

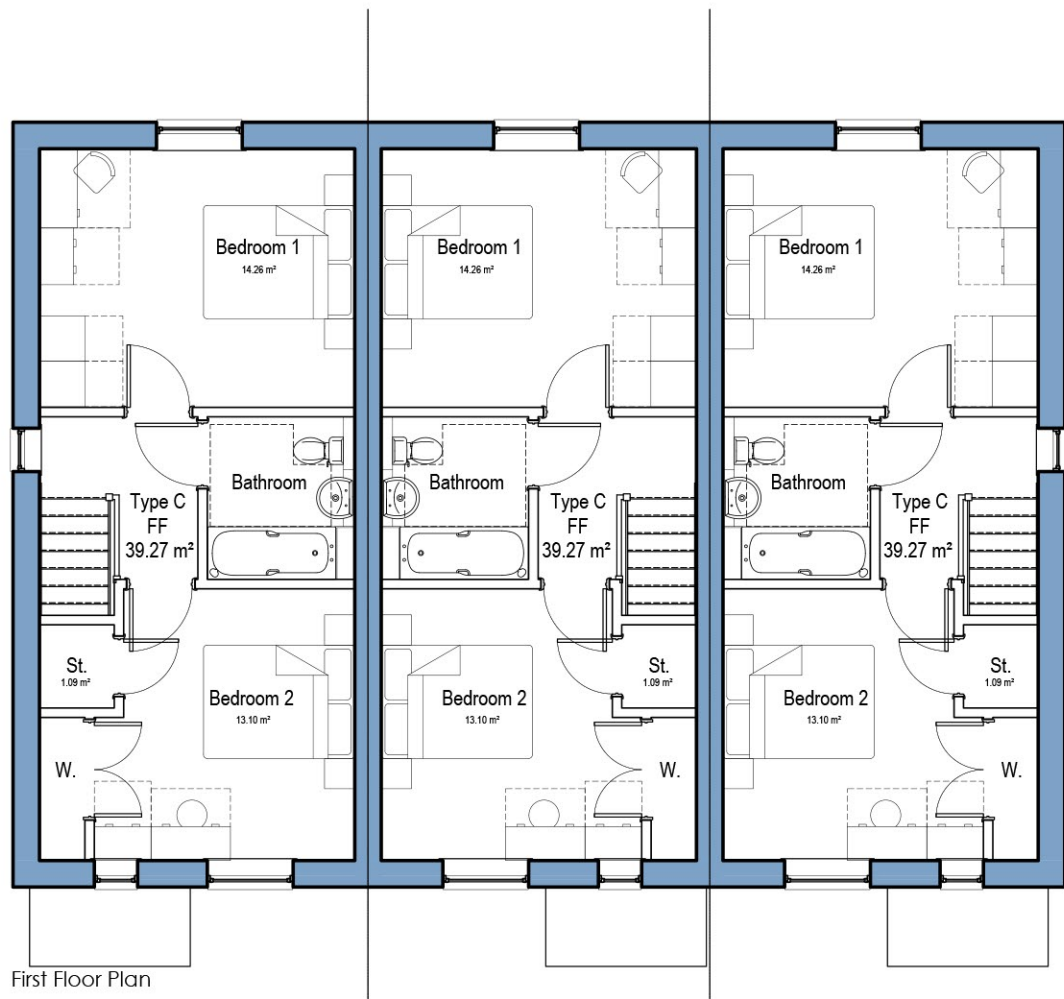

- GENERAL NOTES:
- This drawing is the copyright of Kenn Scaddan Associates Ltd and may not be copied, altered or reproduced in any form or passed on to a third party without written consent. If in doubt ASK.
 - The drawing reflects current standards and legislation agreed for this project at the time of original issue.

C	04.07.19	NDSS Schedule included	CG
B	28.06.19	RMA Issue	CG
A	21.06.19	Revised Layout	CG DRK
WIP	04.06.19	First Issue	CG DRK
REV	DATE	DESCRIPTION	REV BY CKD BY

CLIENT

DREW SMITH GROUP



PROJECT
Land off Summer Lane
PAGHAM
West Sussex

DRAWING TITLE
HOUSE TYPE - C
Plans & Elevations

DRAWING STATUS	SCALE
PLANNING	1:100 @ A1
PROJECT NO. DRAWING NO.	REVISION
1177 PD114	C CG



CONCEPT HOUSE 35 KINGSTON CRESCENT NORTH END PORTSMOUTH HAMPSHIRE PO2 8AA
1 - 020 9007 8400 1 - 020 9007 8400 www.kennscaddan.co.uk
architecture planning design project management RIBA Chartered Practice

0 1 2 5 10
SCALE 1:100 @ A1