

HOUSE TYPE - A
Plot numbers

Variation 1: 9, 44


Variation 1 [no bay window]: 62

Variation 2: 10, 43, 63

Technical housing Standard - NDSS Schedule
Affordable Rent Units - Plots 62 & 63

Technical requirement 10:


- a: Plot 62 = 97sqm, Plot 63 = 93sqm | 2.77sqm Built-in Storage provided
- b: Provided: Bedroom 1 Double & 2 Twin
- c: Bedroom 3 = 7.7sqm & 2.3m wide
- d: Bedroom 1 = 12.1sqm
- e: Bedroom 1 & 2: 2.78m wide
- f: Not applicable
- g: Not applicable
- h: Not applicable

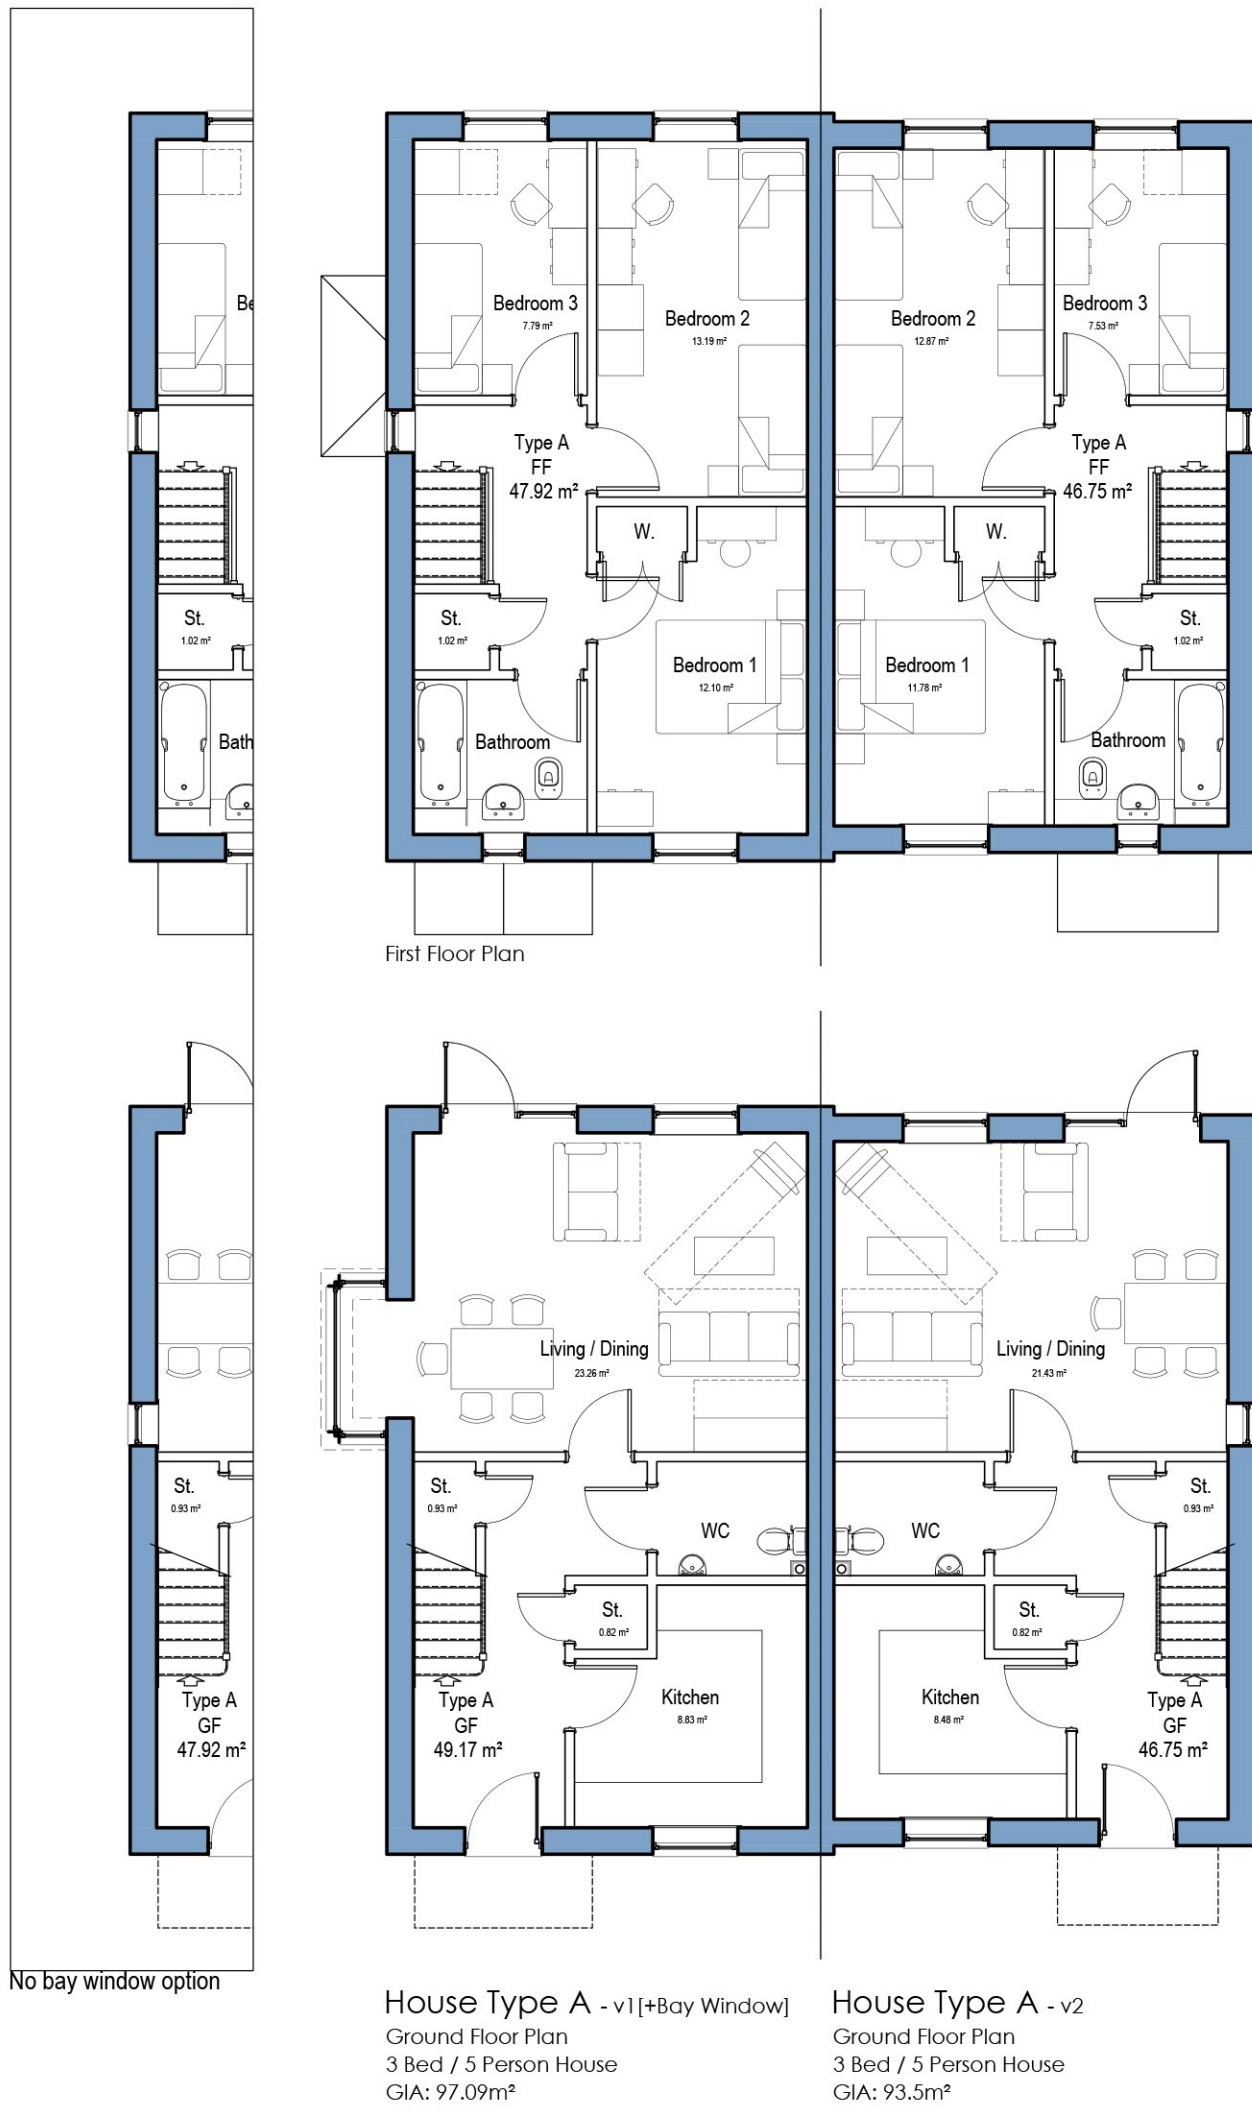

HOUSE TYPE - A
Plot numbers

Variation 1: 52, 74

Variation 3: 51, 73

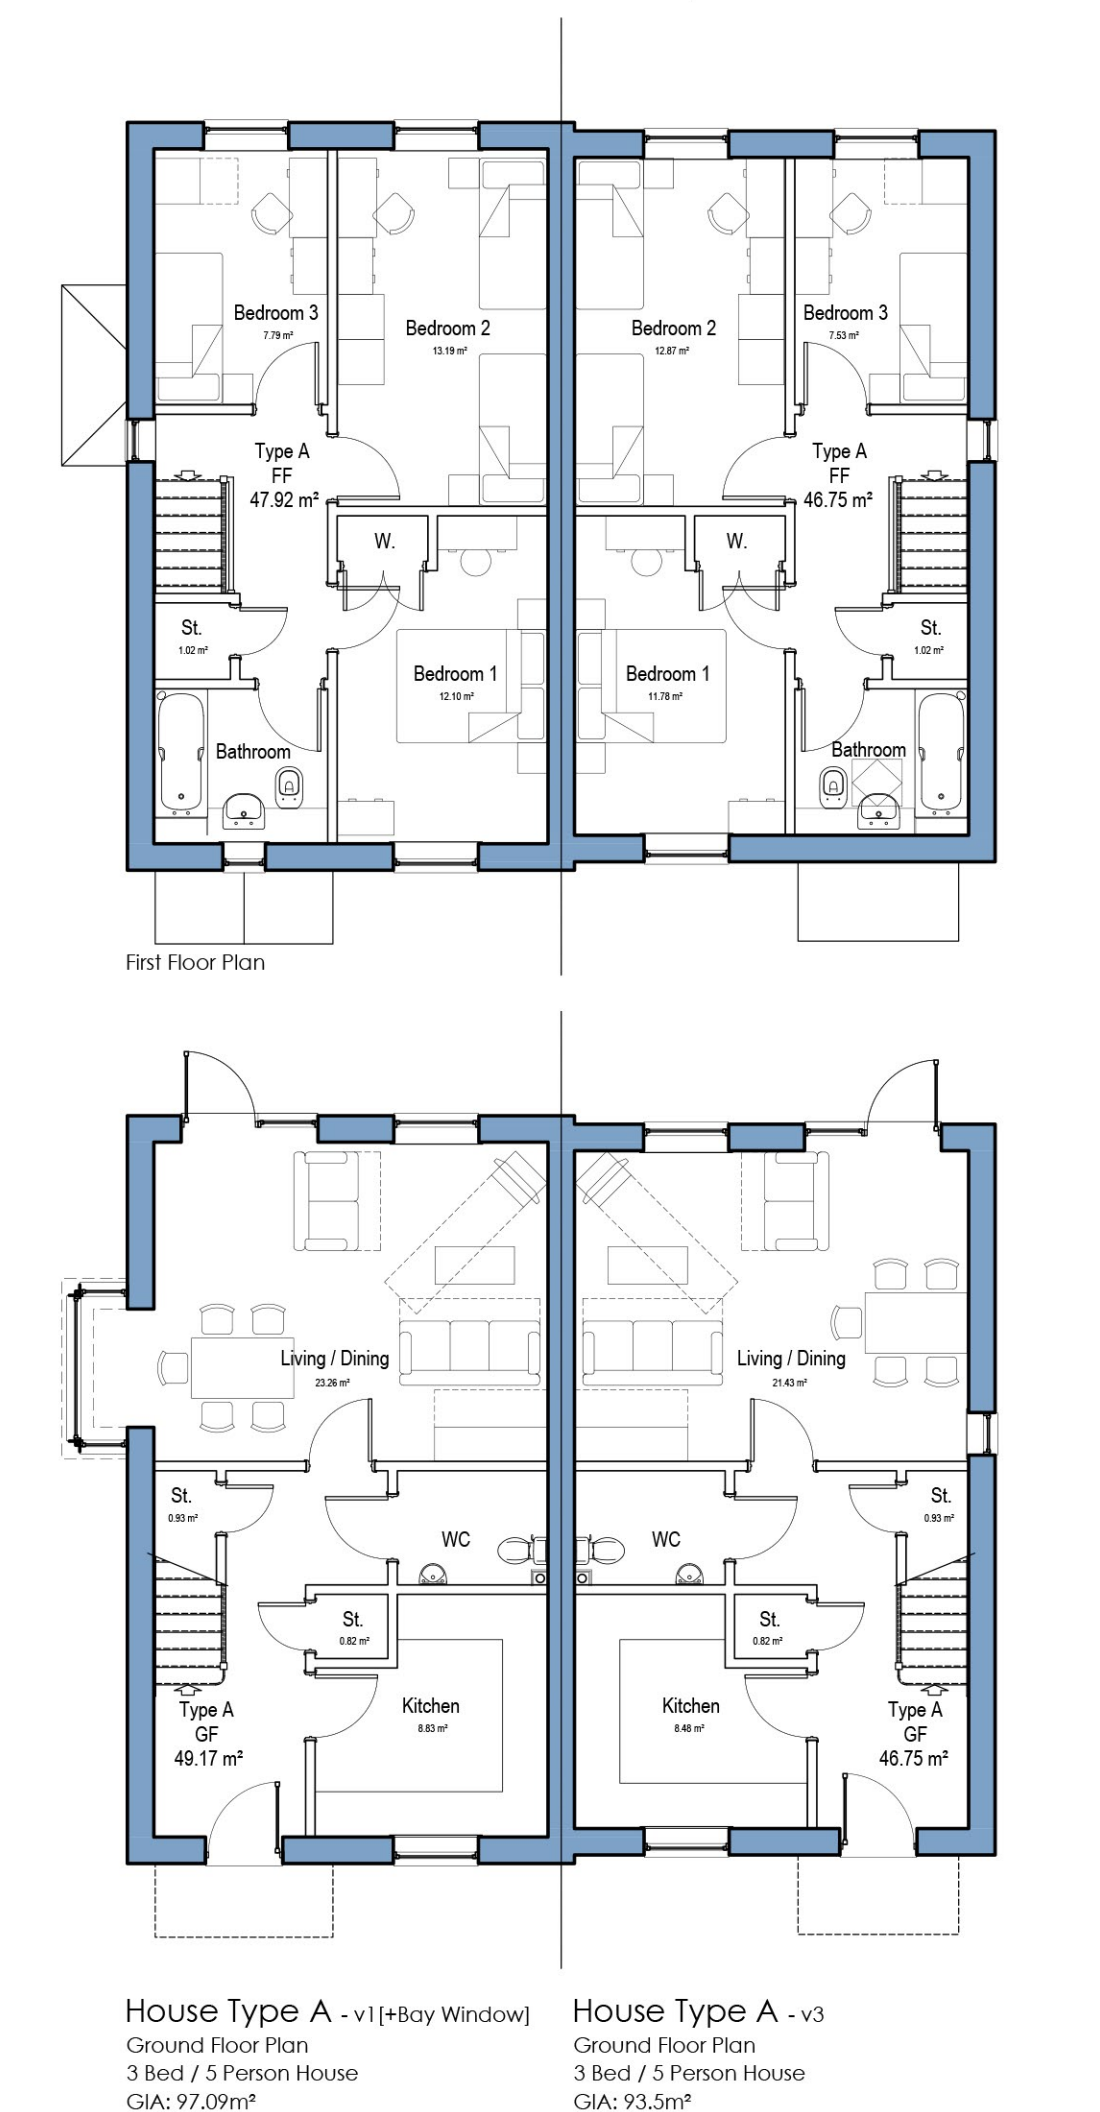

- GENERAL NOTES:
- This drawing is the copyright of Kenn Scaddan Associates Ltd and may not be copied, altered or reproduced in any form or passed on to a third party without written consent. If in doubt ASK.
 - The drawing reflects current standards and legislation agreed for this project at the time of original issue.

D	09.08.19	Omitted window included	CG	
C	04.07.19	NDSS Schedule included	CG	
B	28.06.19	RMA Issue	CG	
A	21.06.19	Revised layout	CG	DRK
WIP	04.06.19	First issue	CG	DRK
REV	DATE	DESCRIPTION	REV BY	CKD BY
CLIENT				



PROJECT
Land off Summer Lane
PAGHAM
West Sussex

DRAWING TITLE
HOUSE TYPE - A
Plans & Elevations

DRAWING STATUS PLANNING	SCALE 1:100 @ A1
PROJECT NO. DRAWING NO. 1177 PD110	REVISION D CG

