

[REDACTED]

From: Simon Davis
Sent: 15 November 2019 10:37
To: Planning Scanning
Subject: FW: TRO for Summer Lane Development in Pagham P/70/19/RES
Attachments: c_arunSZ8998swm.pdf

[REDACTED]

From: Martin Moore [REDACTED]
Sent: 14 November 2019 15:12
To: Simon Davis [REDACTED]
Cc: [REDACTED]
Subject: TRO for Summer Lane Development in Pagham

Dear Simon,

I am a legal officer at WSCC and have been progressing a TRO application for new double yellow lines on Summer Lane in Pagham, in association with a planning application I believe you are working on as Case Officer.

The TRO for the new lines (shown on the attached plan) has now passed the public consultation stage and we received no objections to the proposal. I have therefore confirmed to the developer that they are free to install the new restriction as advertised. Once the lines are installed the TRO will be sealed, at which point the TRO process will be complete. This final stage is a procedural formality and the TRO can now be regarded as confirmed.

I hope that's a useful update but if you have any queries over the TRO I'll be happy to help,

Best wishes

Martin Moore

Martin Moore
Legal Officer: Adur, Arun, Mid Sussex & Worthing – TRO Team
Place Services
Highways, Transport & Planning
West Sussex County Council

 CALL  IM  EMAIL

Location: 1st Floor, Northleigh, County Hall, Chichester, PO19 1QT

[REDACTED]

[Report a problem with a road or pavement](#) or [raise a highways related enquiry](#)

Follow us at  [@WSHighways](#)

This email and any attachments are confidential and intended solely for the persons addressed. If it has come to you in error please reply to advise us but you should not read it, copy it, show it to anyone else nor make any other use of its content. West Sussex County Council takes steps to ensure emails and attachments are virus-free but you should carry out your own checks before opening any attachment.




West Sussex County Council
Infrastructure
The Grange
Tower Street
Chichester
West Sussex
PO19 1RH

ARUN DISTRICT: PAGHAM
WAITING RESTRICTIONS


Reproduced from or based upon 2009 Ordnance Survey mapping with permission of the Controller of HMSO (c) Crown Copyright reserved.
Unauthorised reproduction infringes Crown copyright and may lead to prosecution or civil proceedings West Sussex County Council Licence No. 100023447

TILE REF NO:
SZ8998SWN

SHEET ISSUE NO 1
SHEET ACTIVE FROM - 05/07/2010

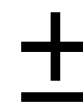

SCALE:
1:1250
at A3 size

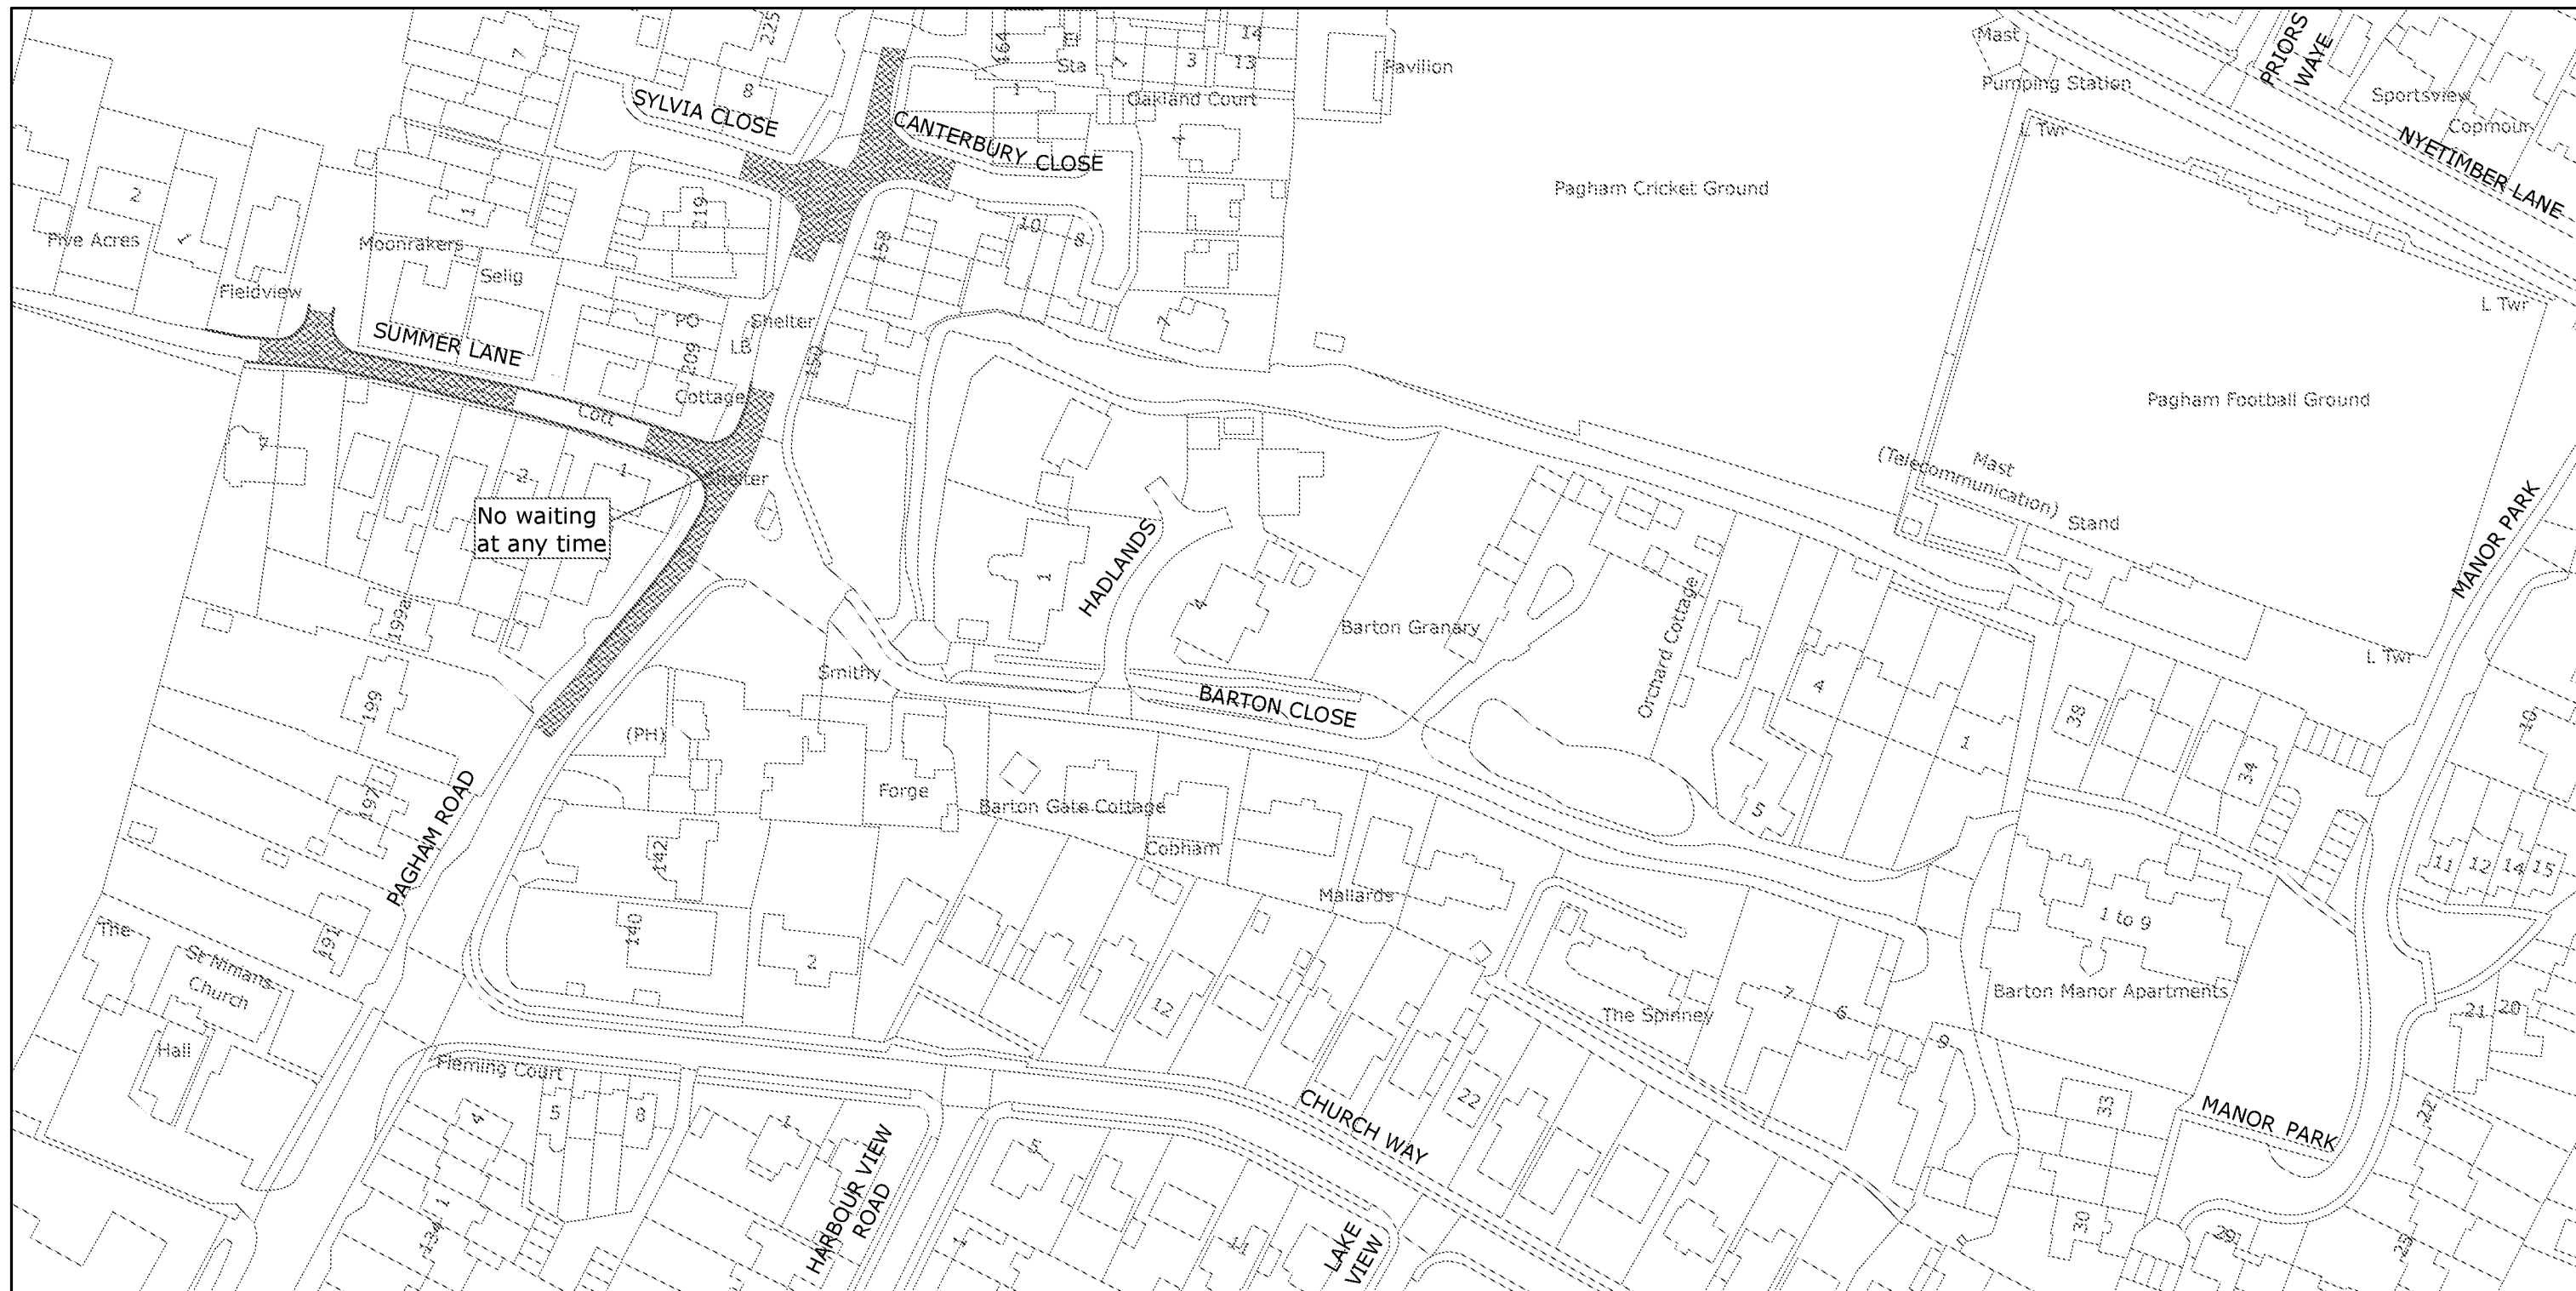

West Sussex County Council
Highways & Transport
The Grange
Tower Street
Chichester
West Sussex
PO19 1RH

ARUN DISTRICT: PAGHAM

PROPOSED WAITING RESTRICTIONS (16.09.2019)

Reproduced from or based upon 2019 Ordnance Survey mapping with permission of the Controller of HMSO (c) Crown Copyright reserved.
Unauthorised reproduction infringes Crown copyright and may lead to prosecution or civil proceedings West Sussex County Council Licence No. 100018485

TILE REF NO:
SZ8998SWN

SHEET ISSUE NO 2_JWA9008
SHEET ACTIVE FROM - DD/MM/YYYY



SCALE:
1:1250
at A3 size