

HOUSE TYPE - B
Plot numbers










Variation 1: 30, 66, 84

HOUSE TYPE - B
Plot numbers

Variation 2: 25, 26, 27, 28, 29

GENERAL NOTES:

1. This drawing is the copyright of Kenn Scaddan Associates Ltd and may not be copied, altered or reproduced in any form or passed on to a third party without written consent. If in doubt ASK.
2. The drawing reflects current standards and legislation agreed for this project at the time of original issue.

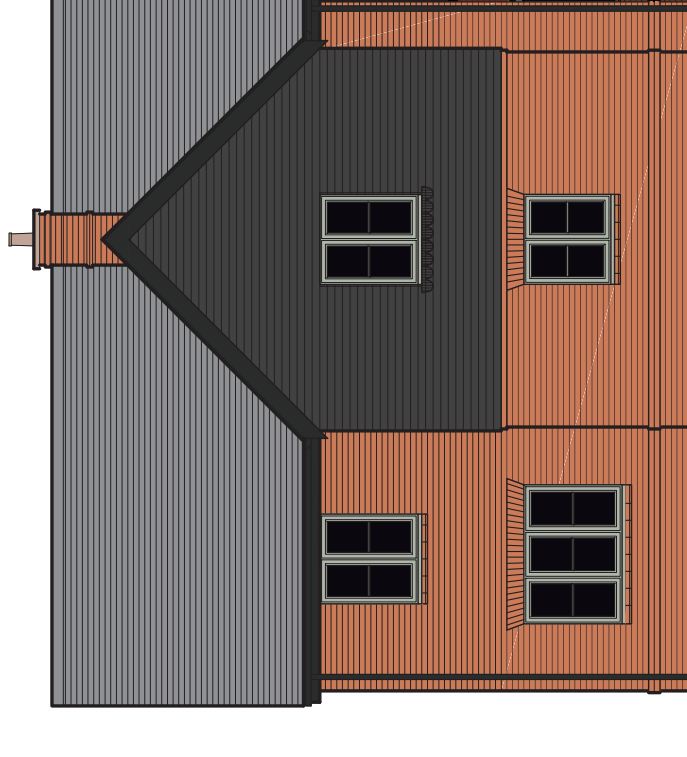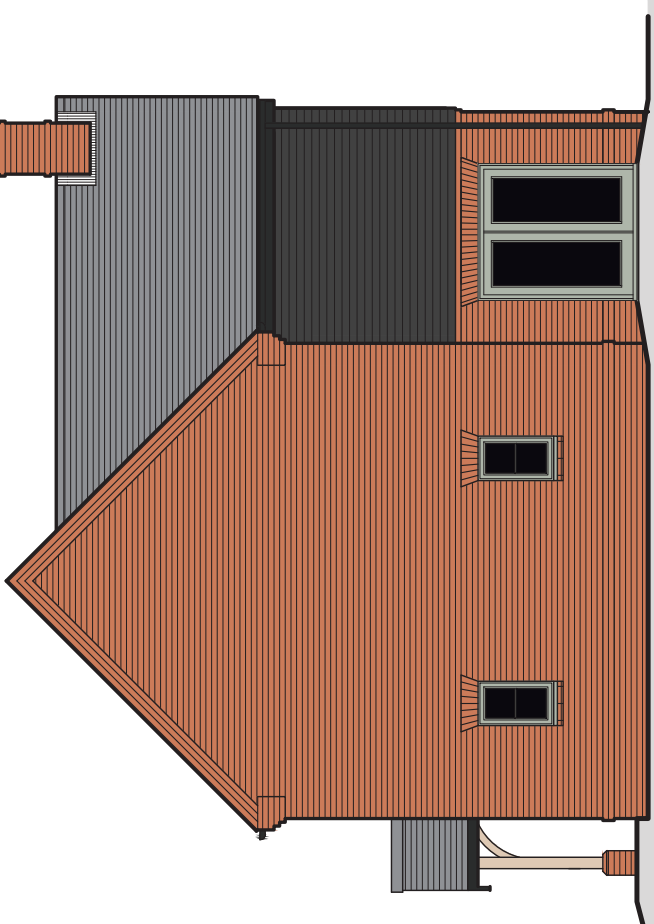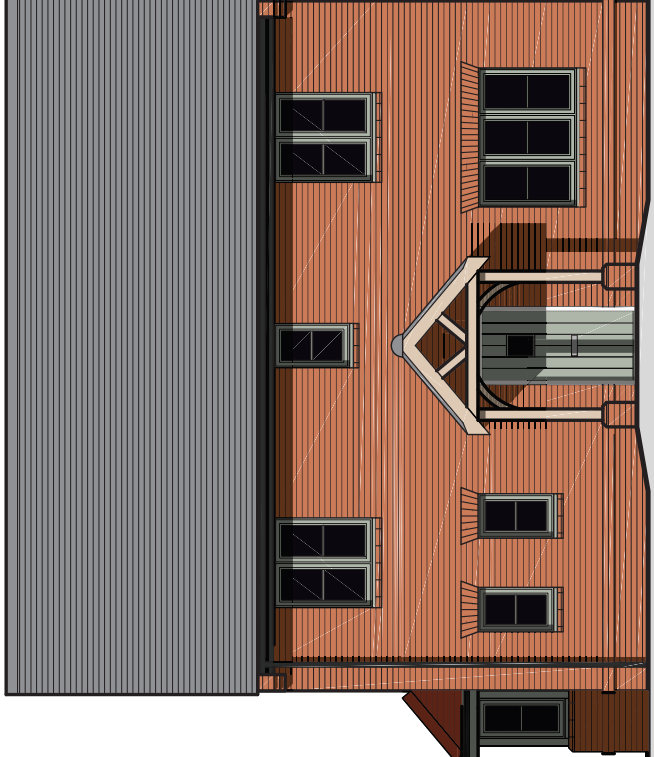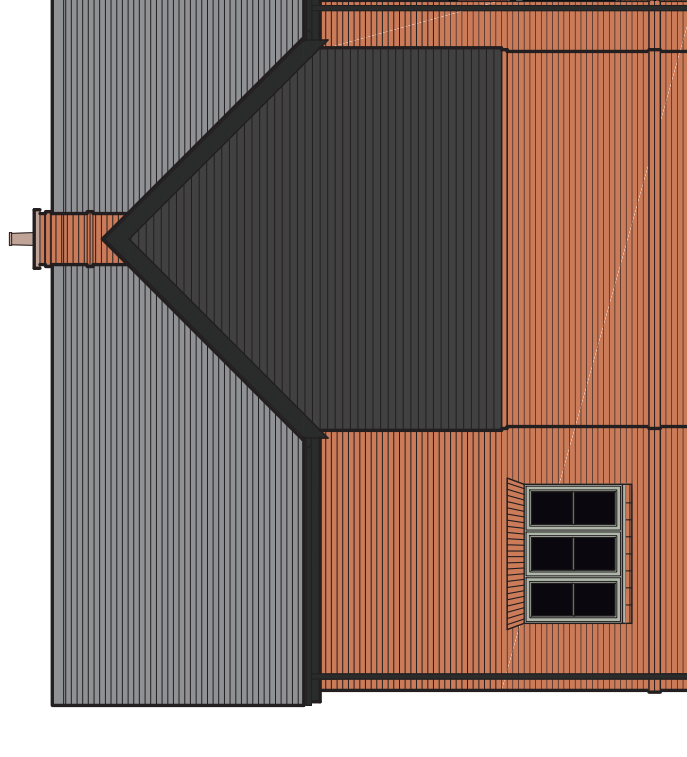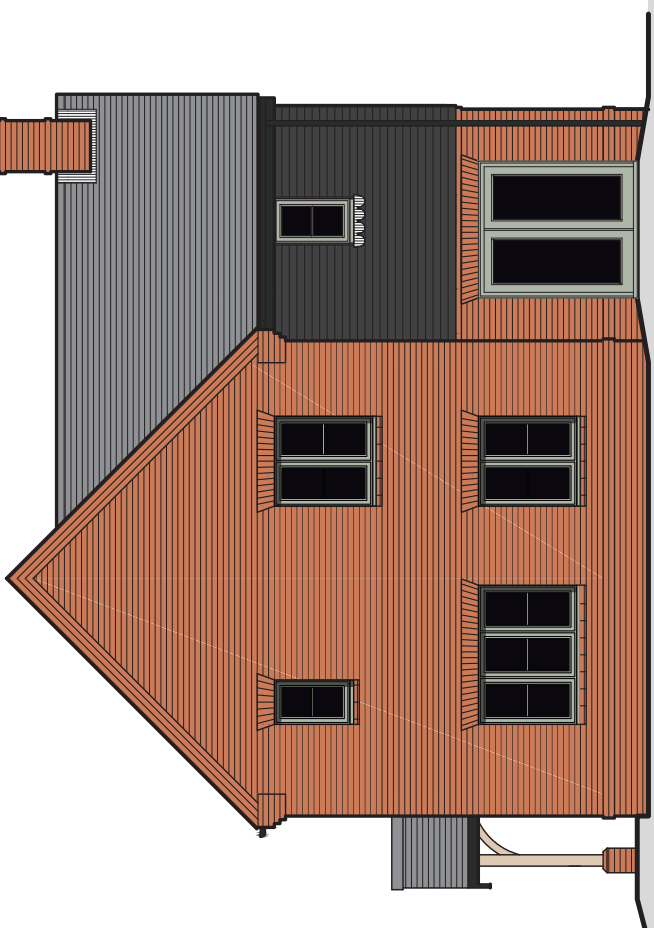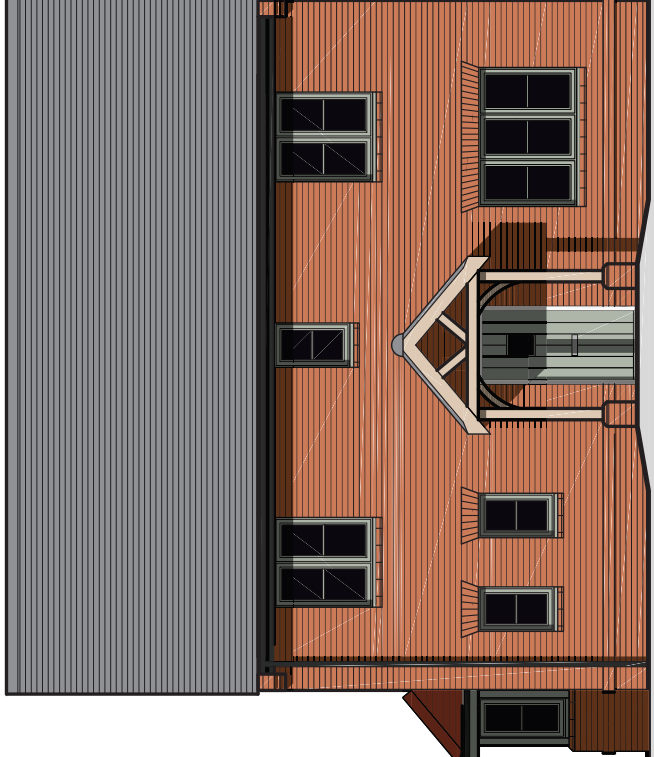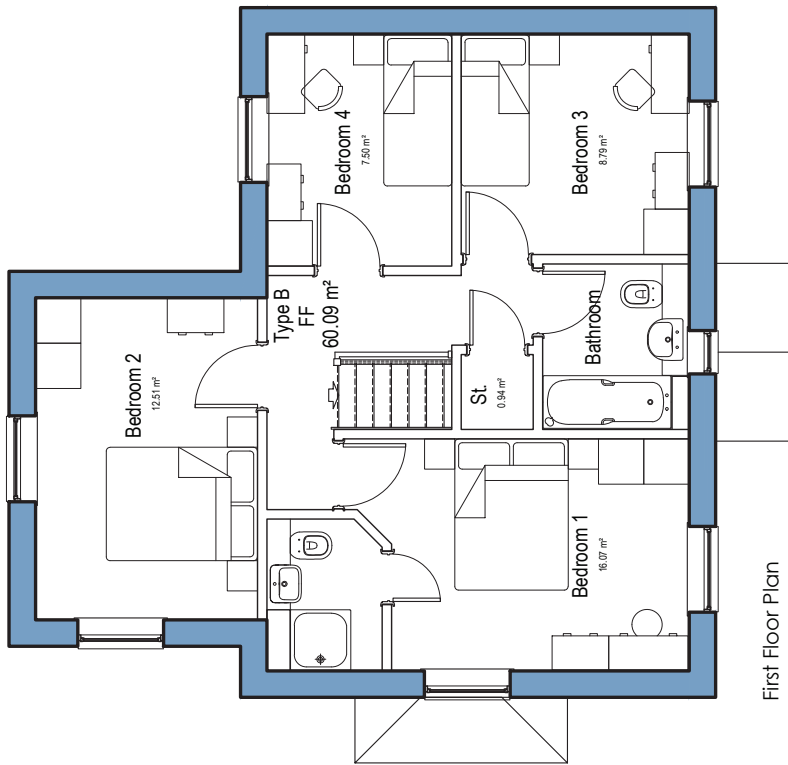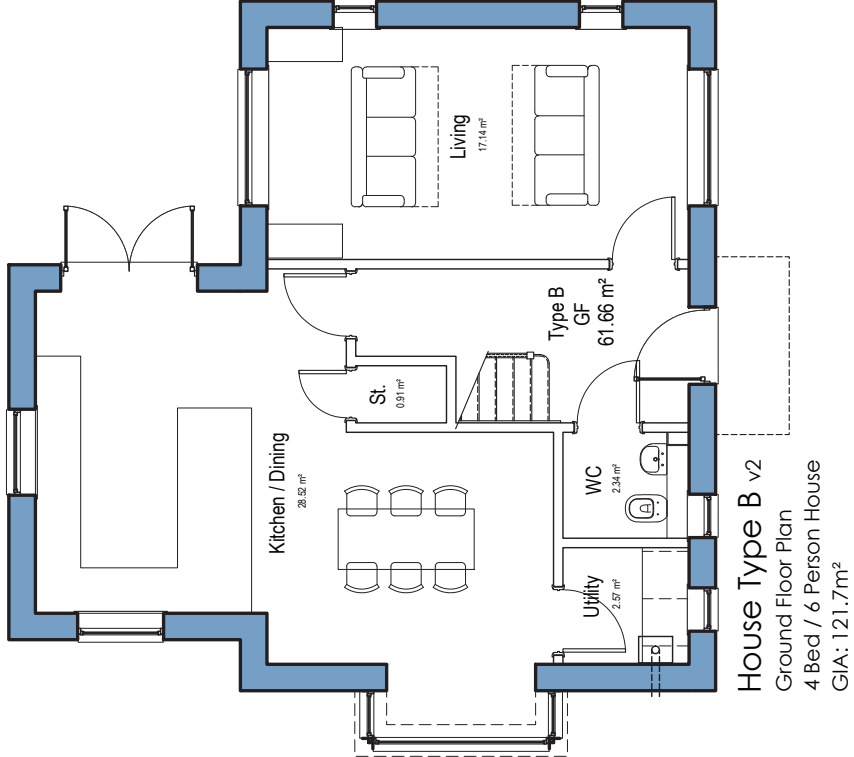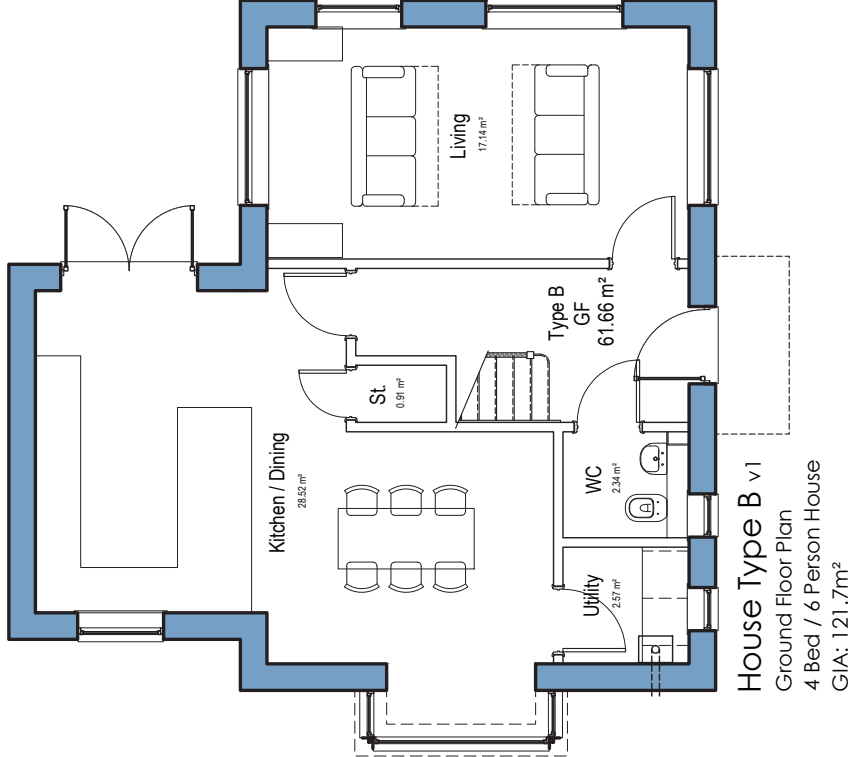

REV	DATE	DESCRIPTION	REV BY	CD BY	CLIENT
WIP	04.06.19	First Issue	CG	DRK	
A	21.06.19	Revised Layout	CG	DRK	
B	28.06.19	RMA Issue	CG		
C	09.08.19	Omitted Side window included	CG		
D	28.10.19	Variation 2 added	DRK	SS	

DREW SMITHGROUP



kenn scaddan
associates
architects

PROJECT
Land off Summer Lane
PAGHAM
West Sussex

DRAWING TITLE HOUSE TYPE - B Plans & Elevations		SCALE 1:100 @ A1	
DRAWING STATUS PLANNING		REVISION D	
PROJECT NO.: 1 1177 PD112		DRAWN BY CG	
CLIENT: ARUN DISTRICT COUNCIL SUSSEX ARCHITECTURE		DESIGNER: KENN SCADDAN ASSOCIATES ARCHITECTS	
SUSSEX ARCHITECTURE		project management	
RIBA #		RIBA #	