


GENERAL NOTES:
1. This drawing is the copyright of Kenn Scaddan Associates Ltd and may not be copied, altered or reproduced in any form or passed on to a third party without written consent. If in doubt ASK.
2. The drawing reflects current standards and legislation agreed for this project at the time of original issue.



STREET SCENE A-A [Plots 47-50 & 75-80]



STREET SCENE B-B [Plots 75 & 85-90]

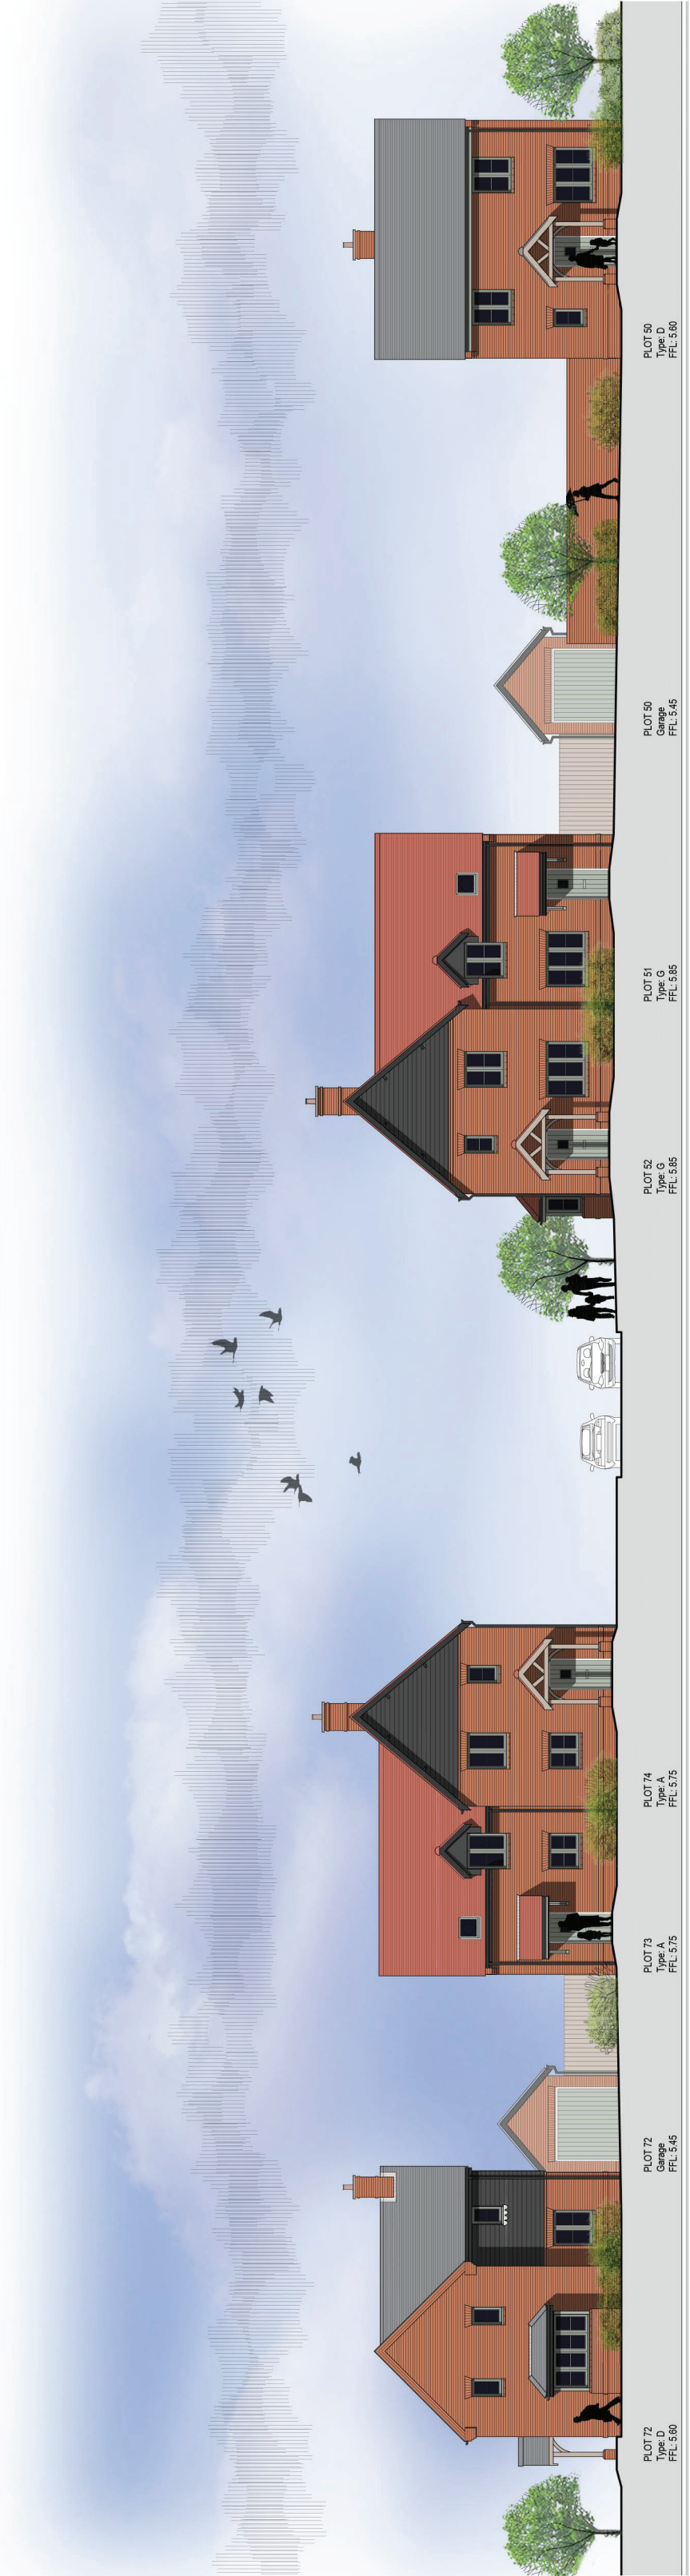

STREET SCENE C-C [Plots 50 & 72-76]



KEY PLAN

REV	DATE	DESCRIPTION	REV BY	CD BY
E	13.11.19	Minor amendments	LD	DRK
D	06.11.19	Minor amendments	LD	DRK
C	01.11.19	Major amendments	LD	DRK
B	01.07.19	Missing Bay Windows included	CG	CG
A	28.06.19	RMA Issue	RL	CG

CLIENT	DREW SMITH GROUP
--------	------------------



PROJECT
Land off Summer Lane
PAGHAM
West Sussex

DRAWING TITLE	Western parcel
Street Scenes: A, B, C	

DRAWING STATUS	SCALE
PLANNING	1:200 @ A1

PROJECT NO. DRAWING NO.	REVISION	DRAWN BY
1177 PD300	E	CG

CONSULTANT	DESIGNER	APPROVER	DATE
SSS	architecture	planning	design

RIBA #
1177 PD300