
ARUN DISTRICT COUNCIL P/193/19/RES



STREET SCENE D-D [Plots 80-84]


STREET SCENE E-E [Plots 66-72 & 84-85]

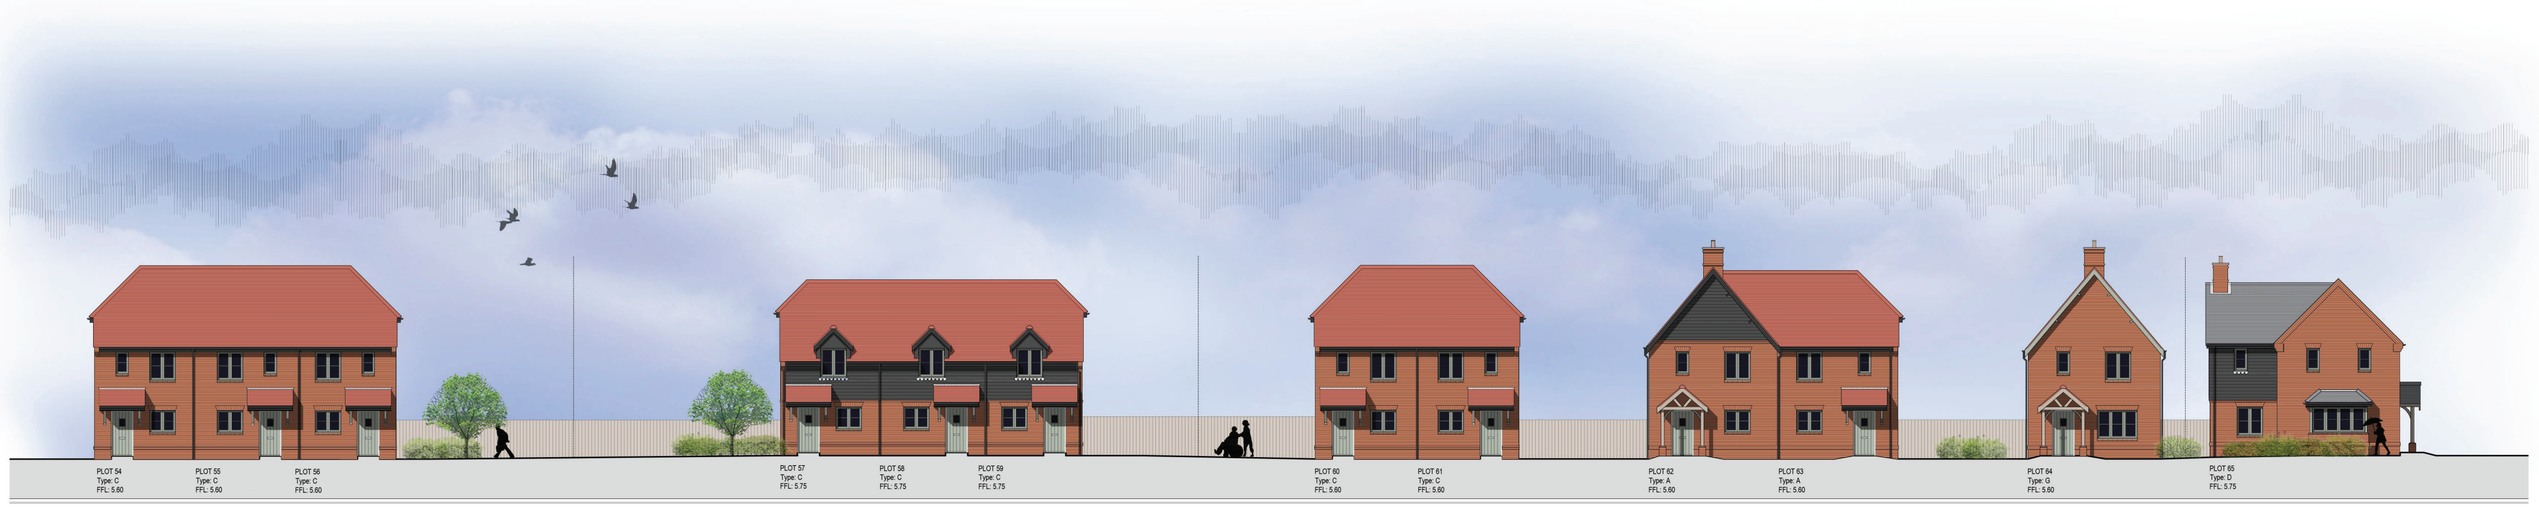

STREET SCENE F-F [Plots 54-65]

0 2 4 10 20
(SCALE 1:200)

GENERAL NOTES:
1. This drawing is the copyright of Kenn Scaddan Associates Ltd and may not be copied, altered or reproduced in any form or passed on to a third party without written consent. If in doubt ASK.
2. The drawing reflects current standards and legislation agreed for this project at the time of original issue.

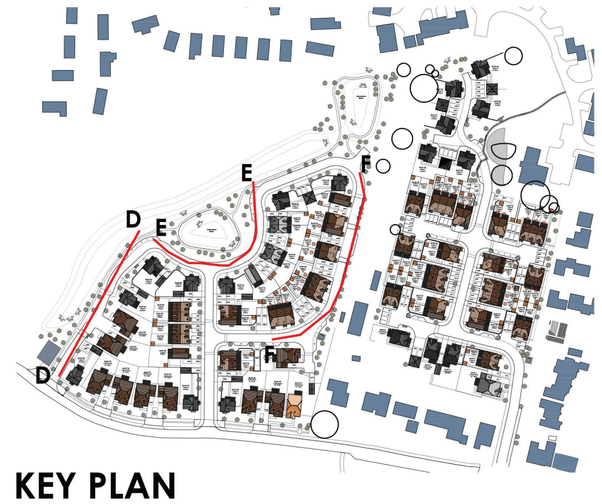

KEY PLAN

REV	DATE	DESCRIPTION	REV BY	CKD BY
D	06.11.19	Minor amendments	LD	DRK
C	01.11.19	Major amendments	LD	DRK
B	01.07.19	Missing Bay Windows Inlcuded	CG	
A	28.06.19	RMA Issue	RL	CG

CLIENT
DREW SMITH GROUP

kenn scaddan associates architects

PROJECT
Land off Summer Lane
PAGHAM
West Sussex

DRAWING TITLE
Western parcel
Street Scenes: D, E, F

DRAWING STATUS
PLANNING

SCALE
1:200 @ A1

PROJECT NO.| DRAWING NO.
1177 PD301

REVISION
D

DRAWN BY
CG

CONCEPT HOUSE 35 KINGSTON CRESCENT NORTH END PORTSMOUTH HAMPSHIRE PO2 8AA
t - 023 9267 3618 f - 023 9267 9819 www.kaahd.co.uk info@kaahd.co.uk
SGS architecture planning design project management RIBA Chartered Practice