



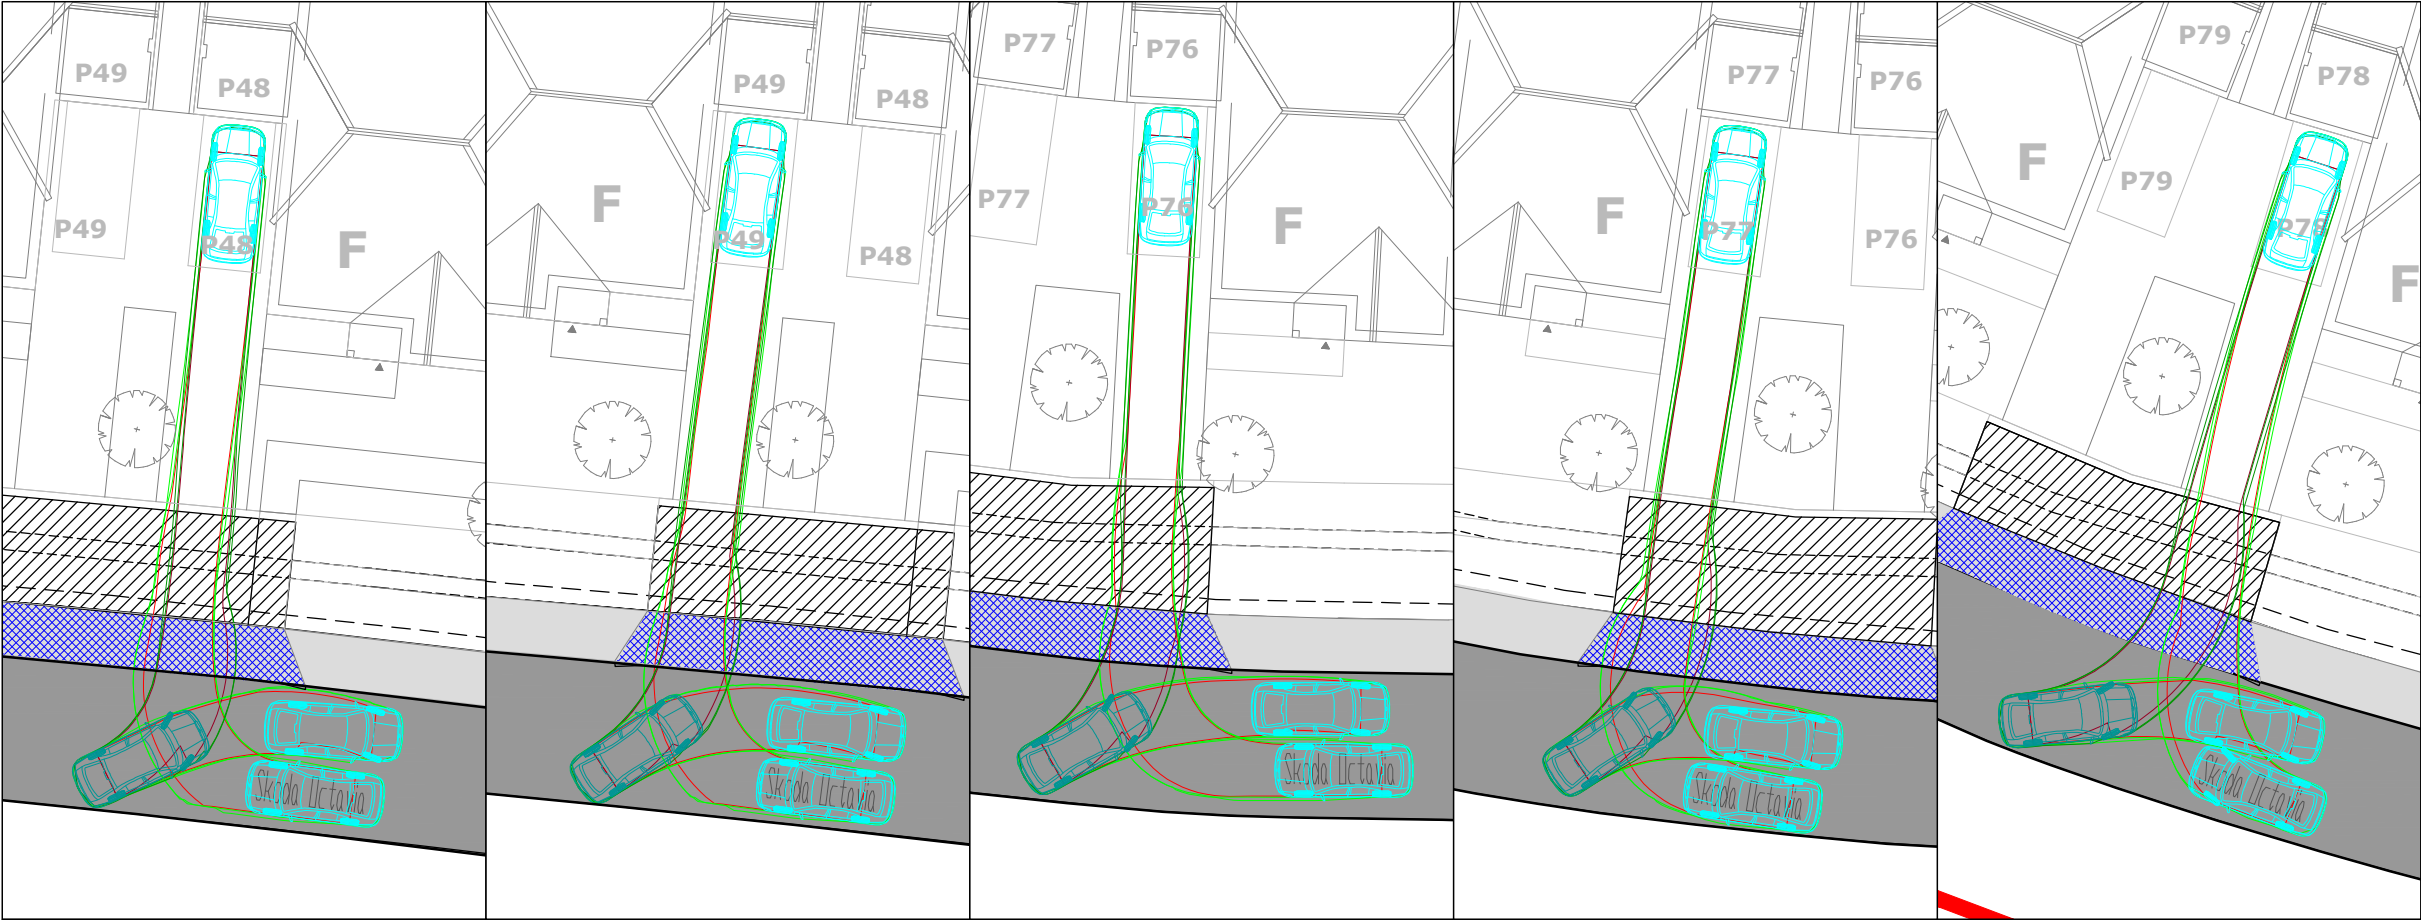

UNITS 48, 49, 76, 77 AND 78 DRIVEWAY ACCESS TRACKING (SCALE 1:250)

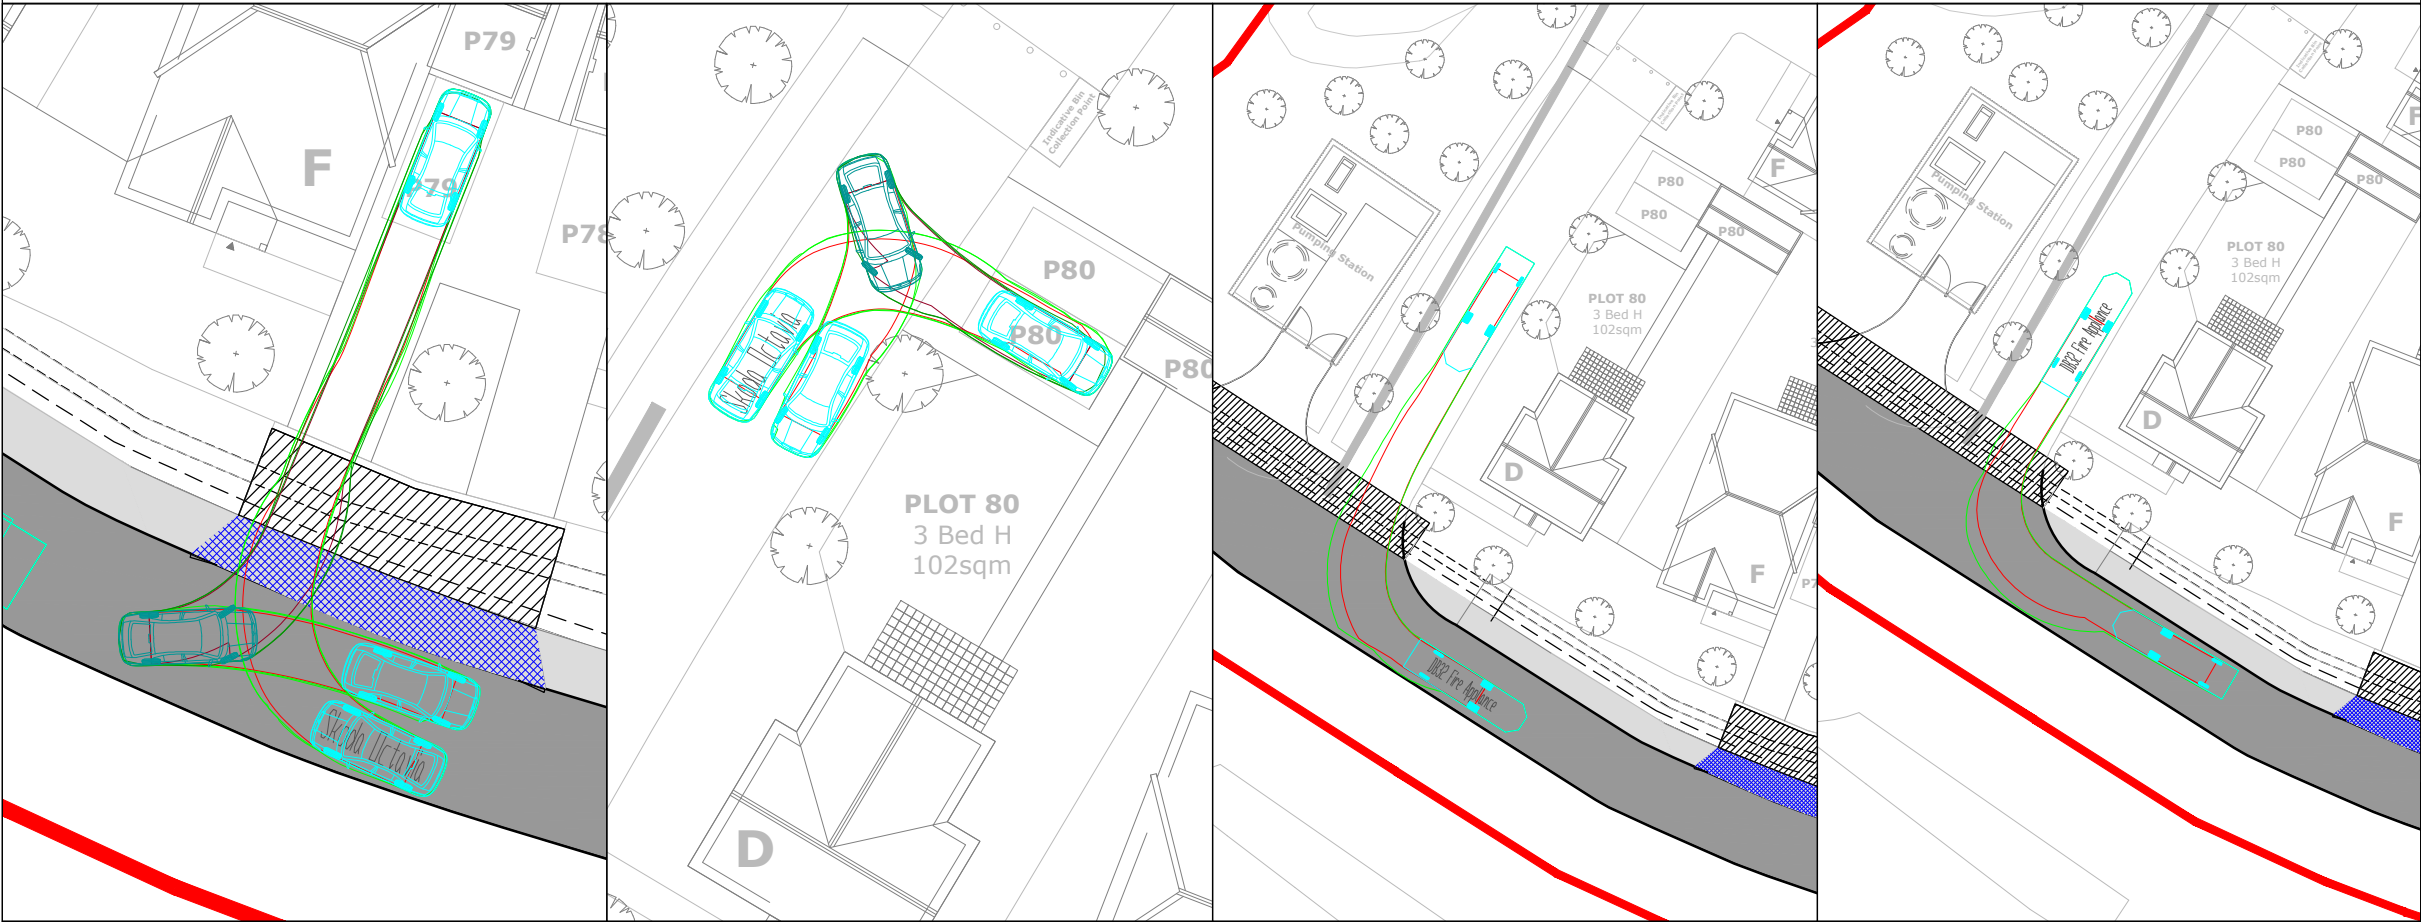


UNITS 79 AND 80 DRIVEWAY ACCESS TRACKING (SCALE 1:250)

FIRE TENDER TRACKING (SCALE 1:500)


GENERAL NOTES

1. THIS DRAWING IS INTENDED TO BE VIEWED IN COMBINATION WITH ALL RELEVANT ARCHITECTS, ENGINEERS, SERVICES AND SPECIALIST DRAWINGS AND SPECIFICATION.
2. ANY VARIATIONS OR DISCREPANCIES BETWEEN THESE DRAWINGS IN TERMS OF DIMENSIONS OR DETAILS SHOULD BE DRAWN TO THE ATTENTION OF THE ARCHITECT AND/OR THE ENGINEER FOR CLARIFICATION.
3. PAUL BASHAM ASSOCIATES ACCEPTS NO RESPONSIBILITY FOR THE ACCURACY OF BACKGROUND INFORMATION PRODUCED BY THIRD PARTIES – THIS MUST BE TREATED AS INDICATIVE ONLY.
4. ALL DIMENSIONS AND LEVELS ARE IN METRES. DO NOT SCALE THIS DRAWING, PRINT, PLOT OR DISK.
5. THIS DRAWING SHOULD ONLY BE USED FOR CONSTRUCTION IF THE PROJECT PHASE IN THE TITLE FRAME BELOW IS SHOWN AS "CONSTRUCTION". PAUL BASHAM ASSOCIATES TAKE NO RESPONSIBILITY FOR CONSTRUCTION WORKS UNDERTAKEN TO DRAWINGS WHICH ARE NOT MARKED UNDER THIS PHASE.

VEHICLE PROFILES

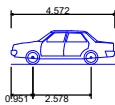

Skoda Octavia
Overall Length 4.572m
Overall Width 1.769m
Overall Body Height 1.488m
Min Body Ground Clearance 0.249m
Max Track Width 1.713m
Lock to lock time 4.00s
Kerb to Kerb Turning Radius 5.100m

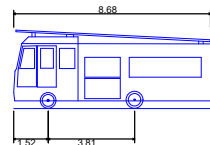

DB32 Fire Appliance
Overall Length 8.680m
Overall Width 2.180m
Overall Body Height 3.452m
Min Body Ground Clearance 0.337m
Max Track Width 2.121m
Lock to lock time 6.00s
Kerb to Kerb Turning Radius 7.910m

LEGEND

- DEVELOPMENT SITE BOUNDARY
- PROPOSED CARRIAGEWAY
- PROPOSED BRIDGE
- PROPOSED VEHICLE CROSS-OVER
- PROPOSED FOOTWAY



D	REVISED SITE LAYOUT	04.11.19	HCH	MS
C	REVISED SITE LAYOUT	17.07.19	HCH	JH
B	REVISED SITE LAYOUT	10.07.19	HCH	JH
A	REVISED SITE LAYOUT	03.07.19	HCH	MS
Rev	Description	Date	By	Chkd

Project Name SUMMER LANE PAGHAM	Title FIRE TENDER AND PRIVATE DRIVEWAY VEHICLE TRACKING	 Paul Basham Associates Ltd Lancaster Court, 8 Barnes Wallis Road, Fareham, PO15 5TU 01489 966134 info@paulbashamassociates.com www.paulbashamassociates.com	Client DREW SMITH LIMITED	Checked By JH	Checked Date 28.06.19	Scale AS SHOWN	(AT A3 SIZE)		
Project Phase PRELIMINARY ARUN DISTRICT COUNCIL P/70/19/RES				Drawn By HCH	Drawn Date 28.06.19	Client Drawing No. -	PBA Drawing No. 039.0017.001	Revision D	