


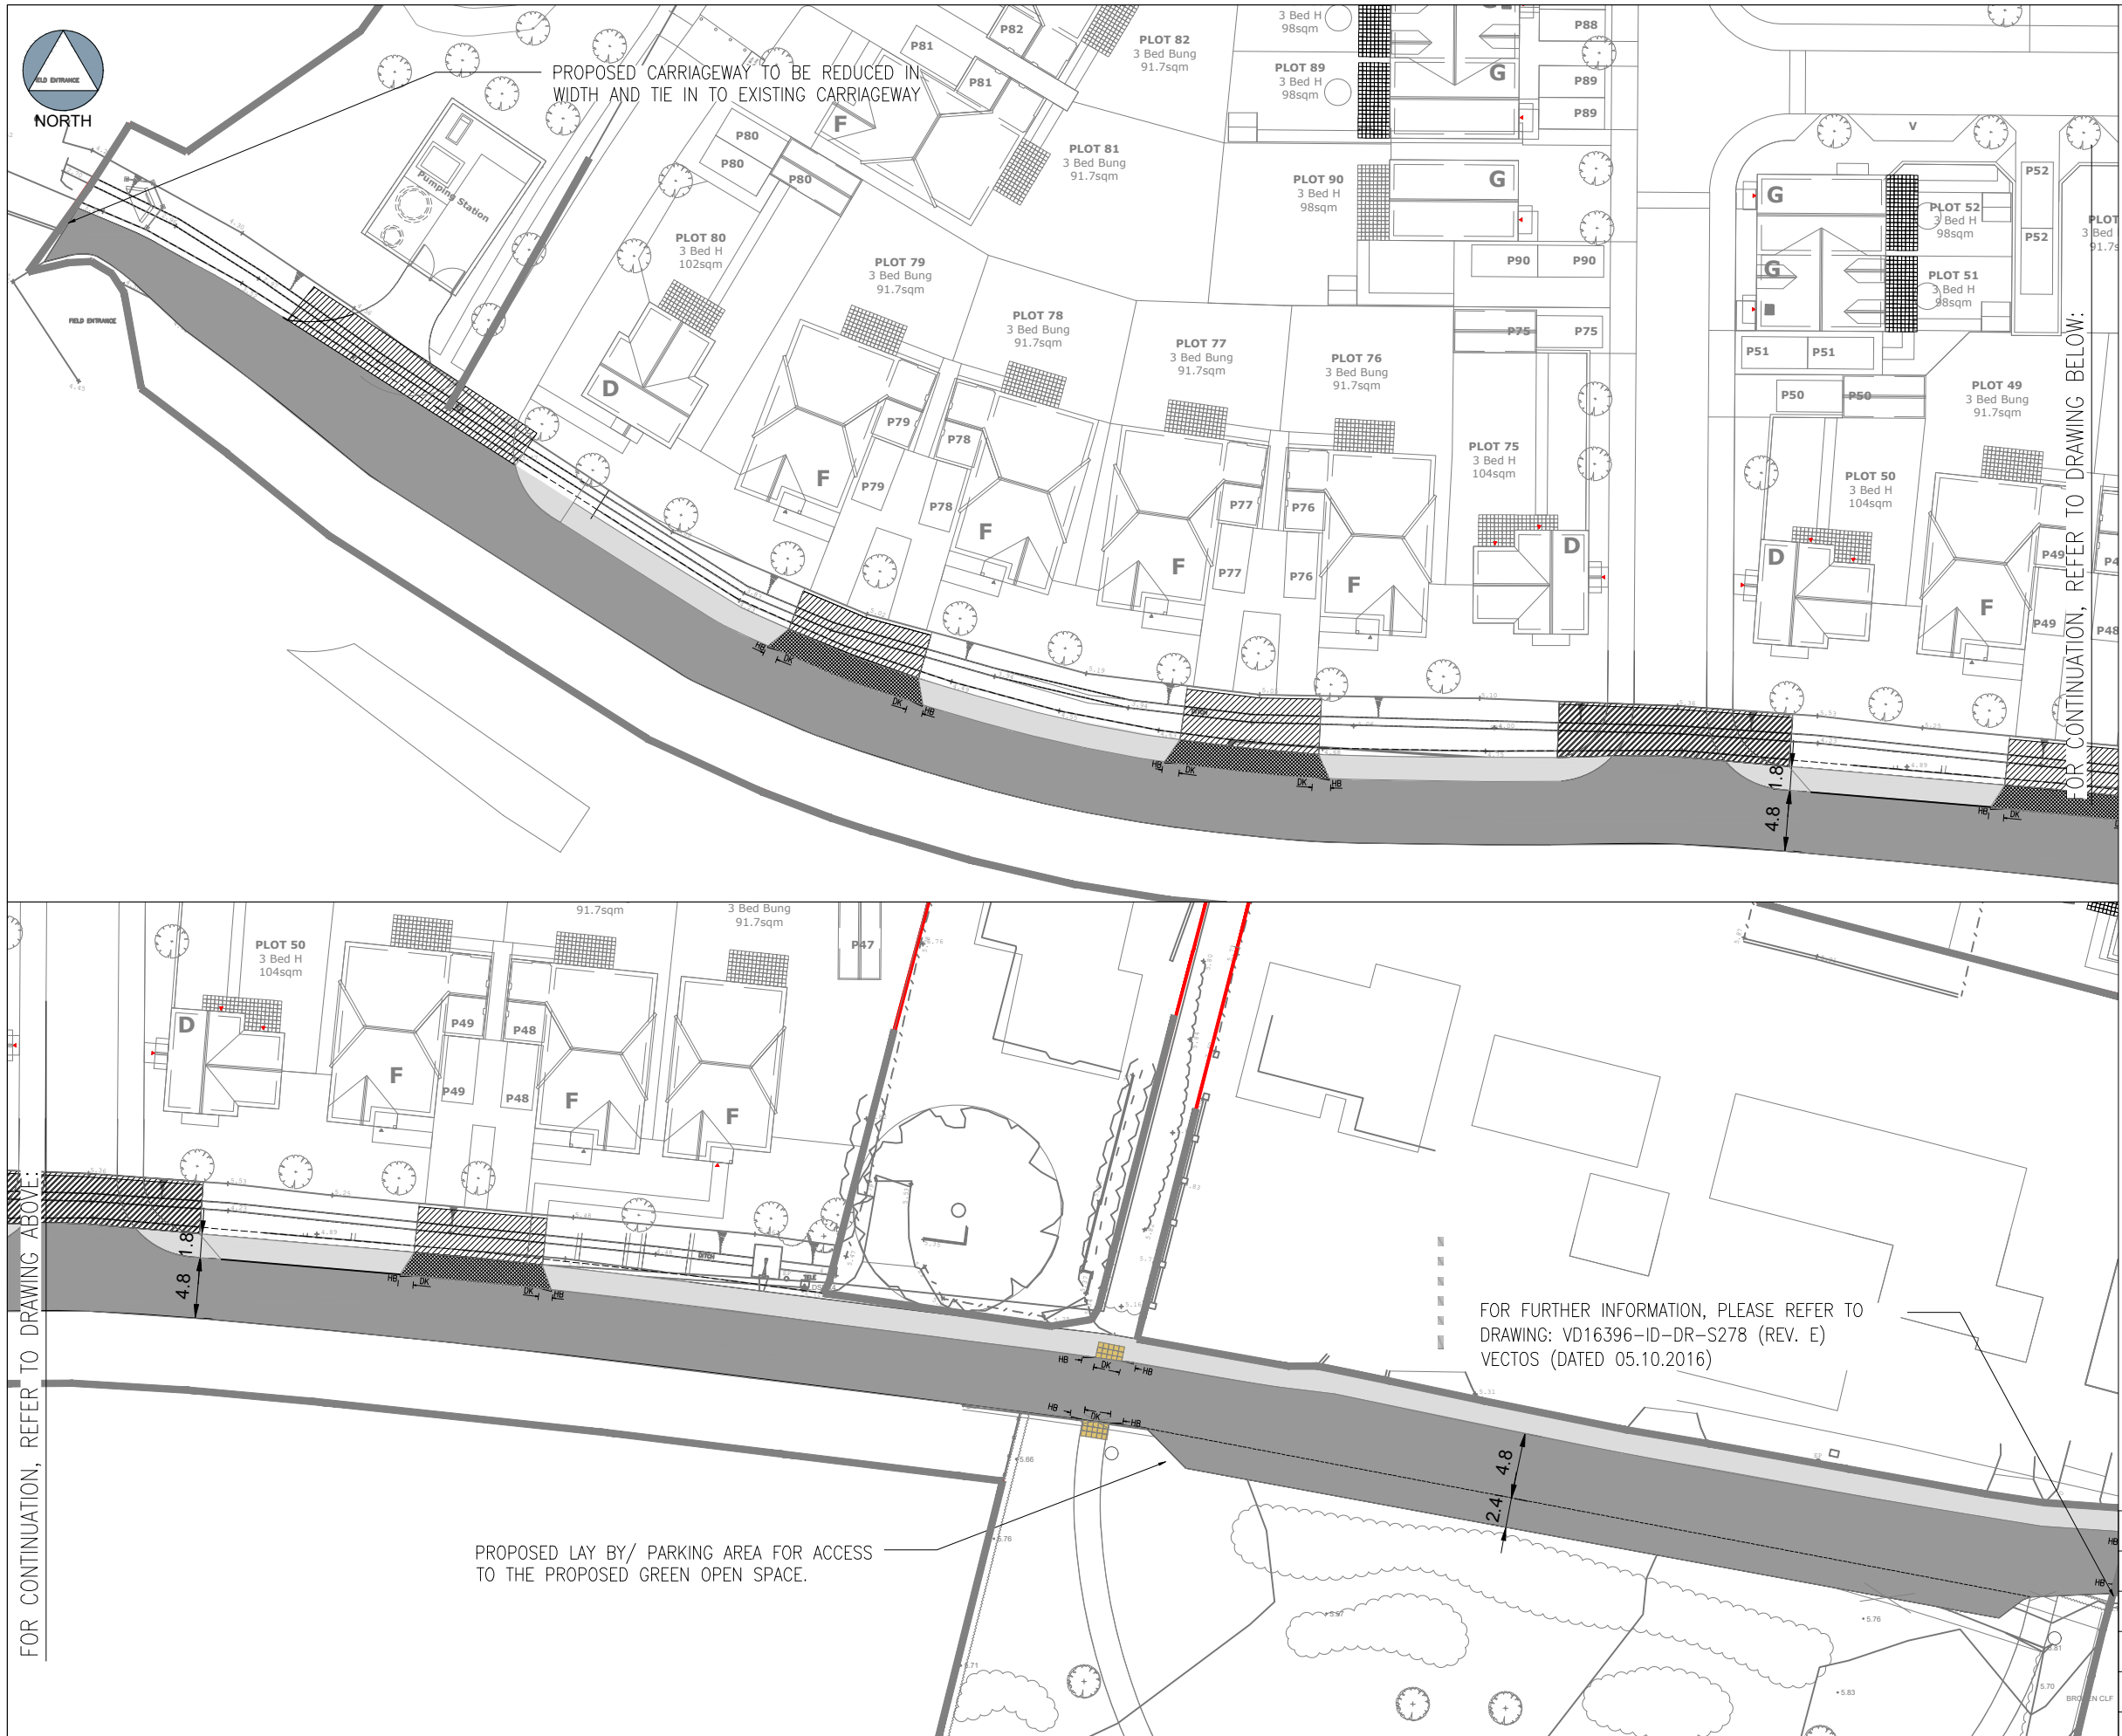

GENERAL NOTES

1. THIS DRAWING IS INTENDED TO BE VIEWED IN COMBINATION WITH ALL RELEVANT ARCHITECTS, ENGINEERS, SERVICES AND SPECIALIST DRAWINGS AND SPECIFICATION.
2. ANY VARIATIONS OR DISCREPANCIES BETWEEN THESE DRAWINGS IN TERMS OF DIMENSIONS OR DETAILS SHOULD BE DRAWN TO THE ATTENTION OF THE ARCHITECT AND/OR THE ENGINEER FOR CLARIFICATION.
3. PAUL BASHAM ASSOCIATES ACCEPTS NO RESPONSIBILITY FOR THE ACCURACY OF BACKGROUND INFORMATION PRODUCED BY THIRD PARTIES – THIS MUST BE TREATED AS INDICATIVE ONLY.
4. ALL DIMENSIONS AND LEVELS ARE IN METRES. DO NOT SCALE THIS DRAWING, PRINT, PLOT OR DISK.
5. THIS DRAWING SHOULD ONLY BE USED FOR CONSTRUCTION IF THE PROJECT PHASE IN THE TITLE FRAME BELOW IS SHOWN AS "CONSTRUCTION". PAUL BASHAM ASSOCIATES TAKE NO RESPONSIBILITY FOR CONSTRUCTION WORKS UNDERTAKEN TO DRAWINGS WHICH ARE NOT MARKED UNDER THIS PHASE.

LEGEND

- PROPOSED CARRIAGEWAY
- PROPOSED BRIDGE
- PROPOSED VEHICLE CROSS-OVER
- PROPOSED FOOTWAY
- PROPOSED 400x400 TACTILE (BUFF)
- 125 x 150 BN PRECAST CONCRETE TRANSITION KERB
- 125 x 150 BN PRECAST CONCRETE DROPPED KERB
- 125 x 255 HB PRECAST CONCRETE KERB
- 125 x 150 BN PRECAST CONCRETE TRANSITION KERB
- DEVELOPMENT SITE BOUNDARY

E	REVISED SITE LAYOUT	12.11.19	RD	AS
D	CROSSOVERS UPDATED TO NEW LAYOUT	01.11.19	RD	AS
C	REVISED SITE LAYOUT	17.07.19	HCH	JH
B	REVISED SITE LAYOUT	10.07.19	CLL	RW
A	UPDATED TO SUIT PUMPING STATION LAYOUT	09.07.19	CLL	RW
Rev	Description	Date	By	Chkd

Project Name LAND OFF SUMMER LANE PAGHAM	Title PROPOSED NEW LAYOUT RESERVED MATTERS	Client DREW SMITH LIMITED	Checked By RW	Checked Date 28.06.19	Scale 1:500	(AT A3 SIZE)		
Project Phase PRELIMINARY ARUN DISTRICT COUNCIL P/70/19/RES	Paul Basham Associates Ltd Lancaster Court, 8 Barnes Wallis Road, Fareham, PO15 5TU 01489 668134 info@paulbashamassociates.com www.paulbashamassociates.com	Client DREW SMITH LIMITED	Drawn By CLL	Drawn Date 28.06.19	Client Drawing No. -	PBA Drawing No. 039.5017.0701	Revision E	