



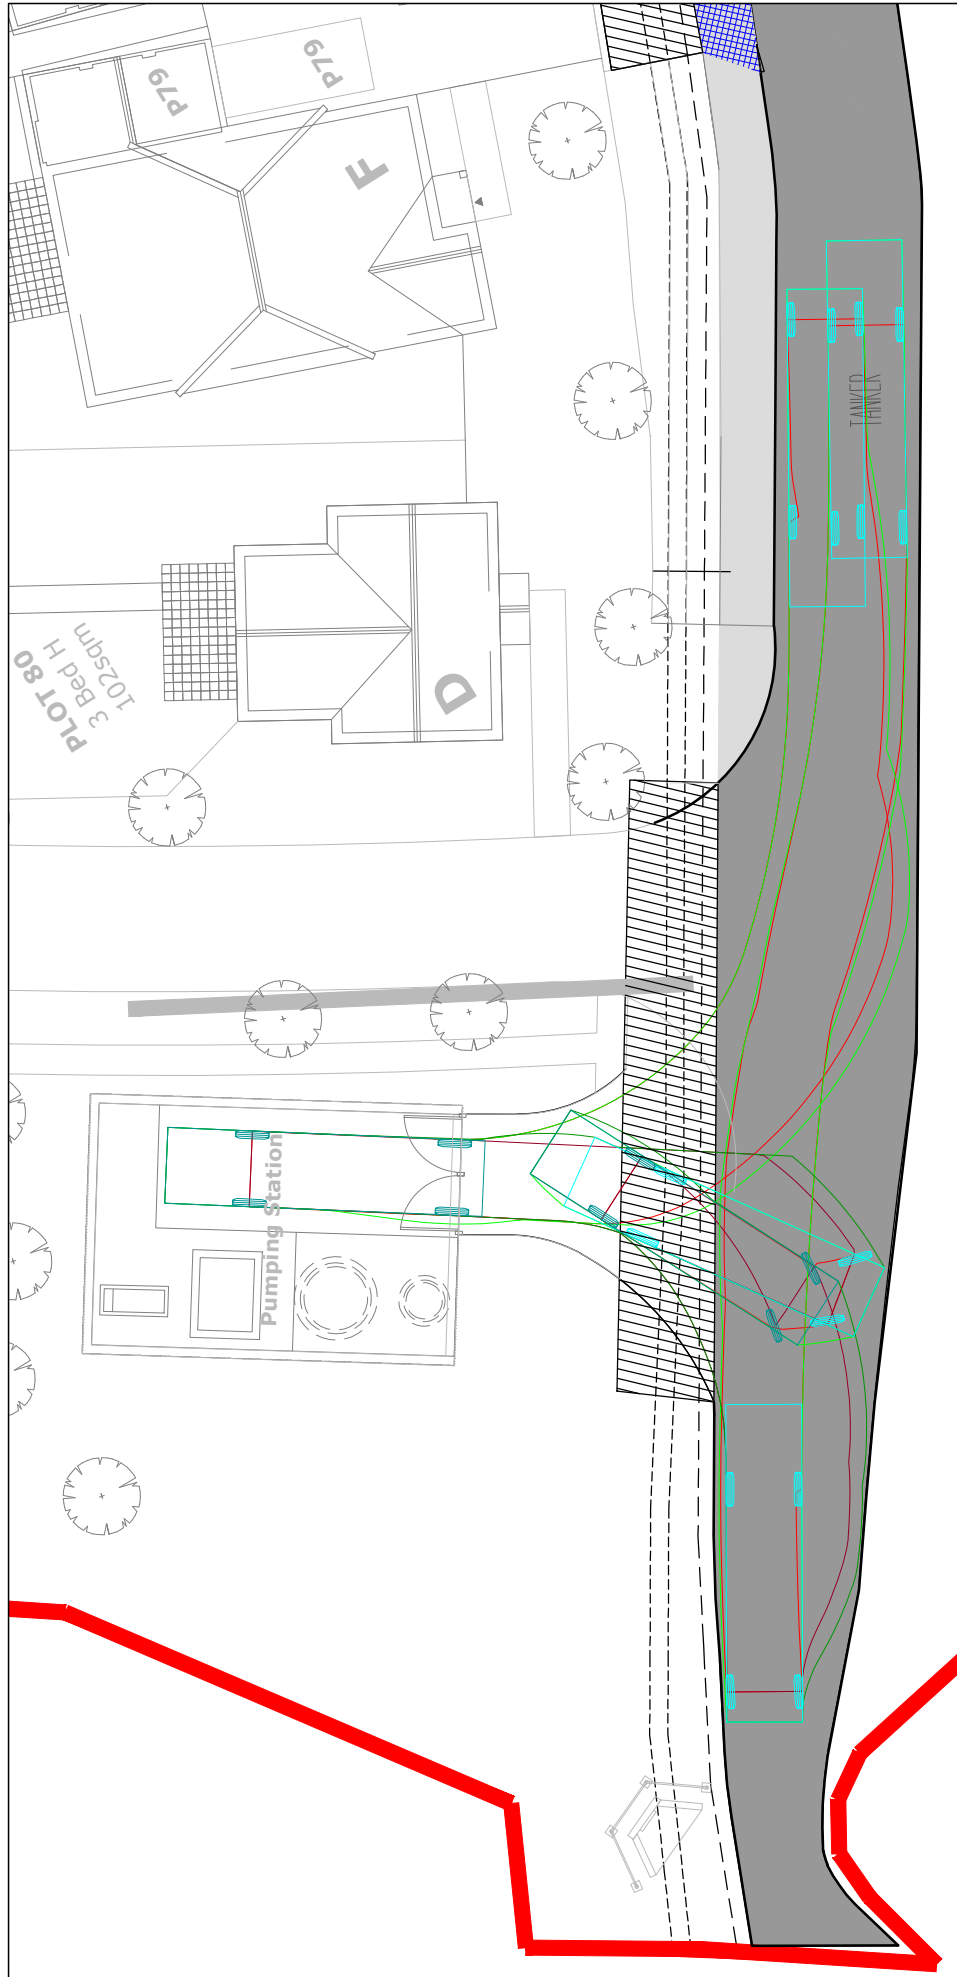

GENERAL NOTES

1. THIS DRAWING IS INTENDED TO BE VIEWED IN COMBINATION WITH ALL RELEVANT ARCHITECTS, ENGINEERS, SERVICES AND SPECIALIST DRAWINGS AND SPECIFICATION.
2. ANY VARIATIONS OR DISCREPANCIES BETWEEN THESE DRAWINGS IN TERMS OF DIMENSIONS OR DETAILS SHOULD BE DRAWN TO THE ATTENTION OF THE ARCHITECT AND/OR THE ENGINEER FOR CLARIFICATION.
3. PAUL BASHAM ASSOCIATES ACCEPTS NO RESPONSIBILITY FOR THE ACCURACY OF BACKGROUND INFORMATION PRODUCED BY THIRD PARTIES – THIS MUST BE TREATED AS INDICATIVE ONLY.
4. ALL DIMENSIONS AND LEVELS ARE IN METRES. DO NOT SCALE THIS DRAWING, PRINT, PLOT OR DISK.
5. THIS DRAWING SHOULD ONLY BE USED FOR CONSTRUCTION IF THE PROJECT PHASE IN THE TITLE FRAME BELOW IS SHOWN AS "CONSTRUCTION". PAUL BASHAM ASSOCIATES TAKE NO RESPONSIBILITY FOR CONSTRUCTION WORKS UNDERTAKEN TO DRAWINGS WHICH ARE NOT MARKED UNDER THIS PHASE.

VEHICLE PROFILE

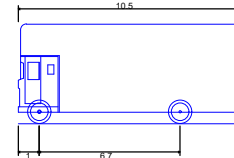

TANKER	
Overall Length	10.500m
Overall Width	2.500m
Overall Body Height	4.730m
Min Body Ground Clearance	0.541m
Track Width	2.500m
Lock to lock time	6.00s
Kerb to Kerb Turning Radius	12.200m

LEGEND

	DEVELOPMENT SITE BOUNDARY
	PROPOSED CARRIAGEWAY
	PROPOSED BRIDGE
	PROPOSED VEHICLE CROSS-OVER
	PROPOSED FOOTWAY



B	REVISED SITE LAYOUT	04.11.19	HCH	MS
A	REVISED SITE LAYOUT	17.07.19	HCH	JH
Rev	Description	Date	By	Chkd

Project Name

SUMMER LANE

PAGHAM

ARUN DISTRICT COUNCIL P/70/19/RES

Title

PUMPING STATION

TANKER TRACKING



Paul Basham Associates Ltd
Lancaster Court, 8 Barnes Wallis Road, Fareham, PO15 5TU
01489 668134
info@paulbashamassociates.com www.paulbashamassociates.com

Scale

1:250

(AT A4 SIZE)

PBA Drawing No.

039.0017.003

Revision

B