


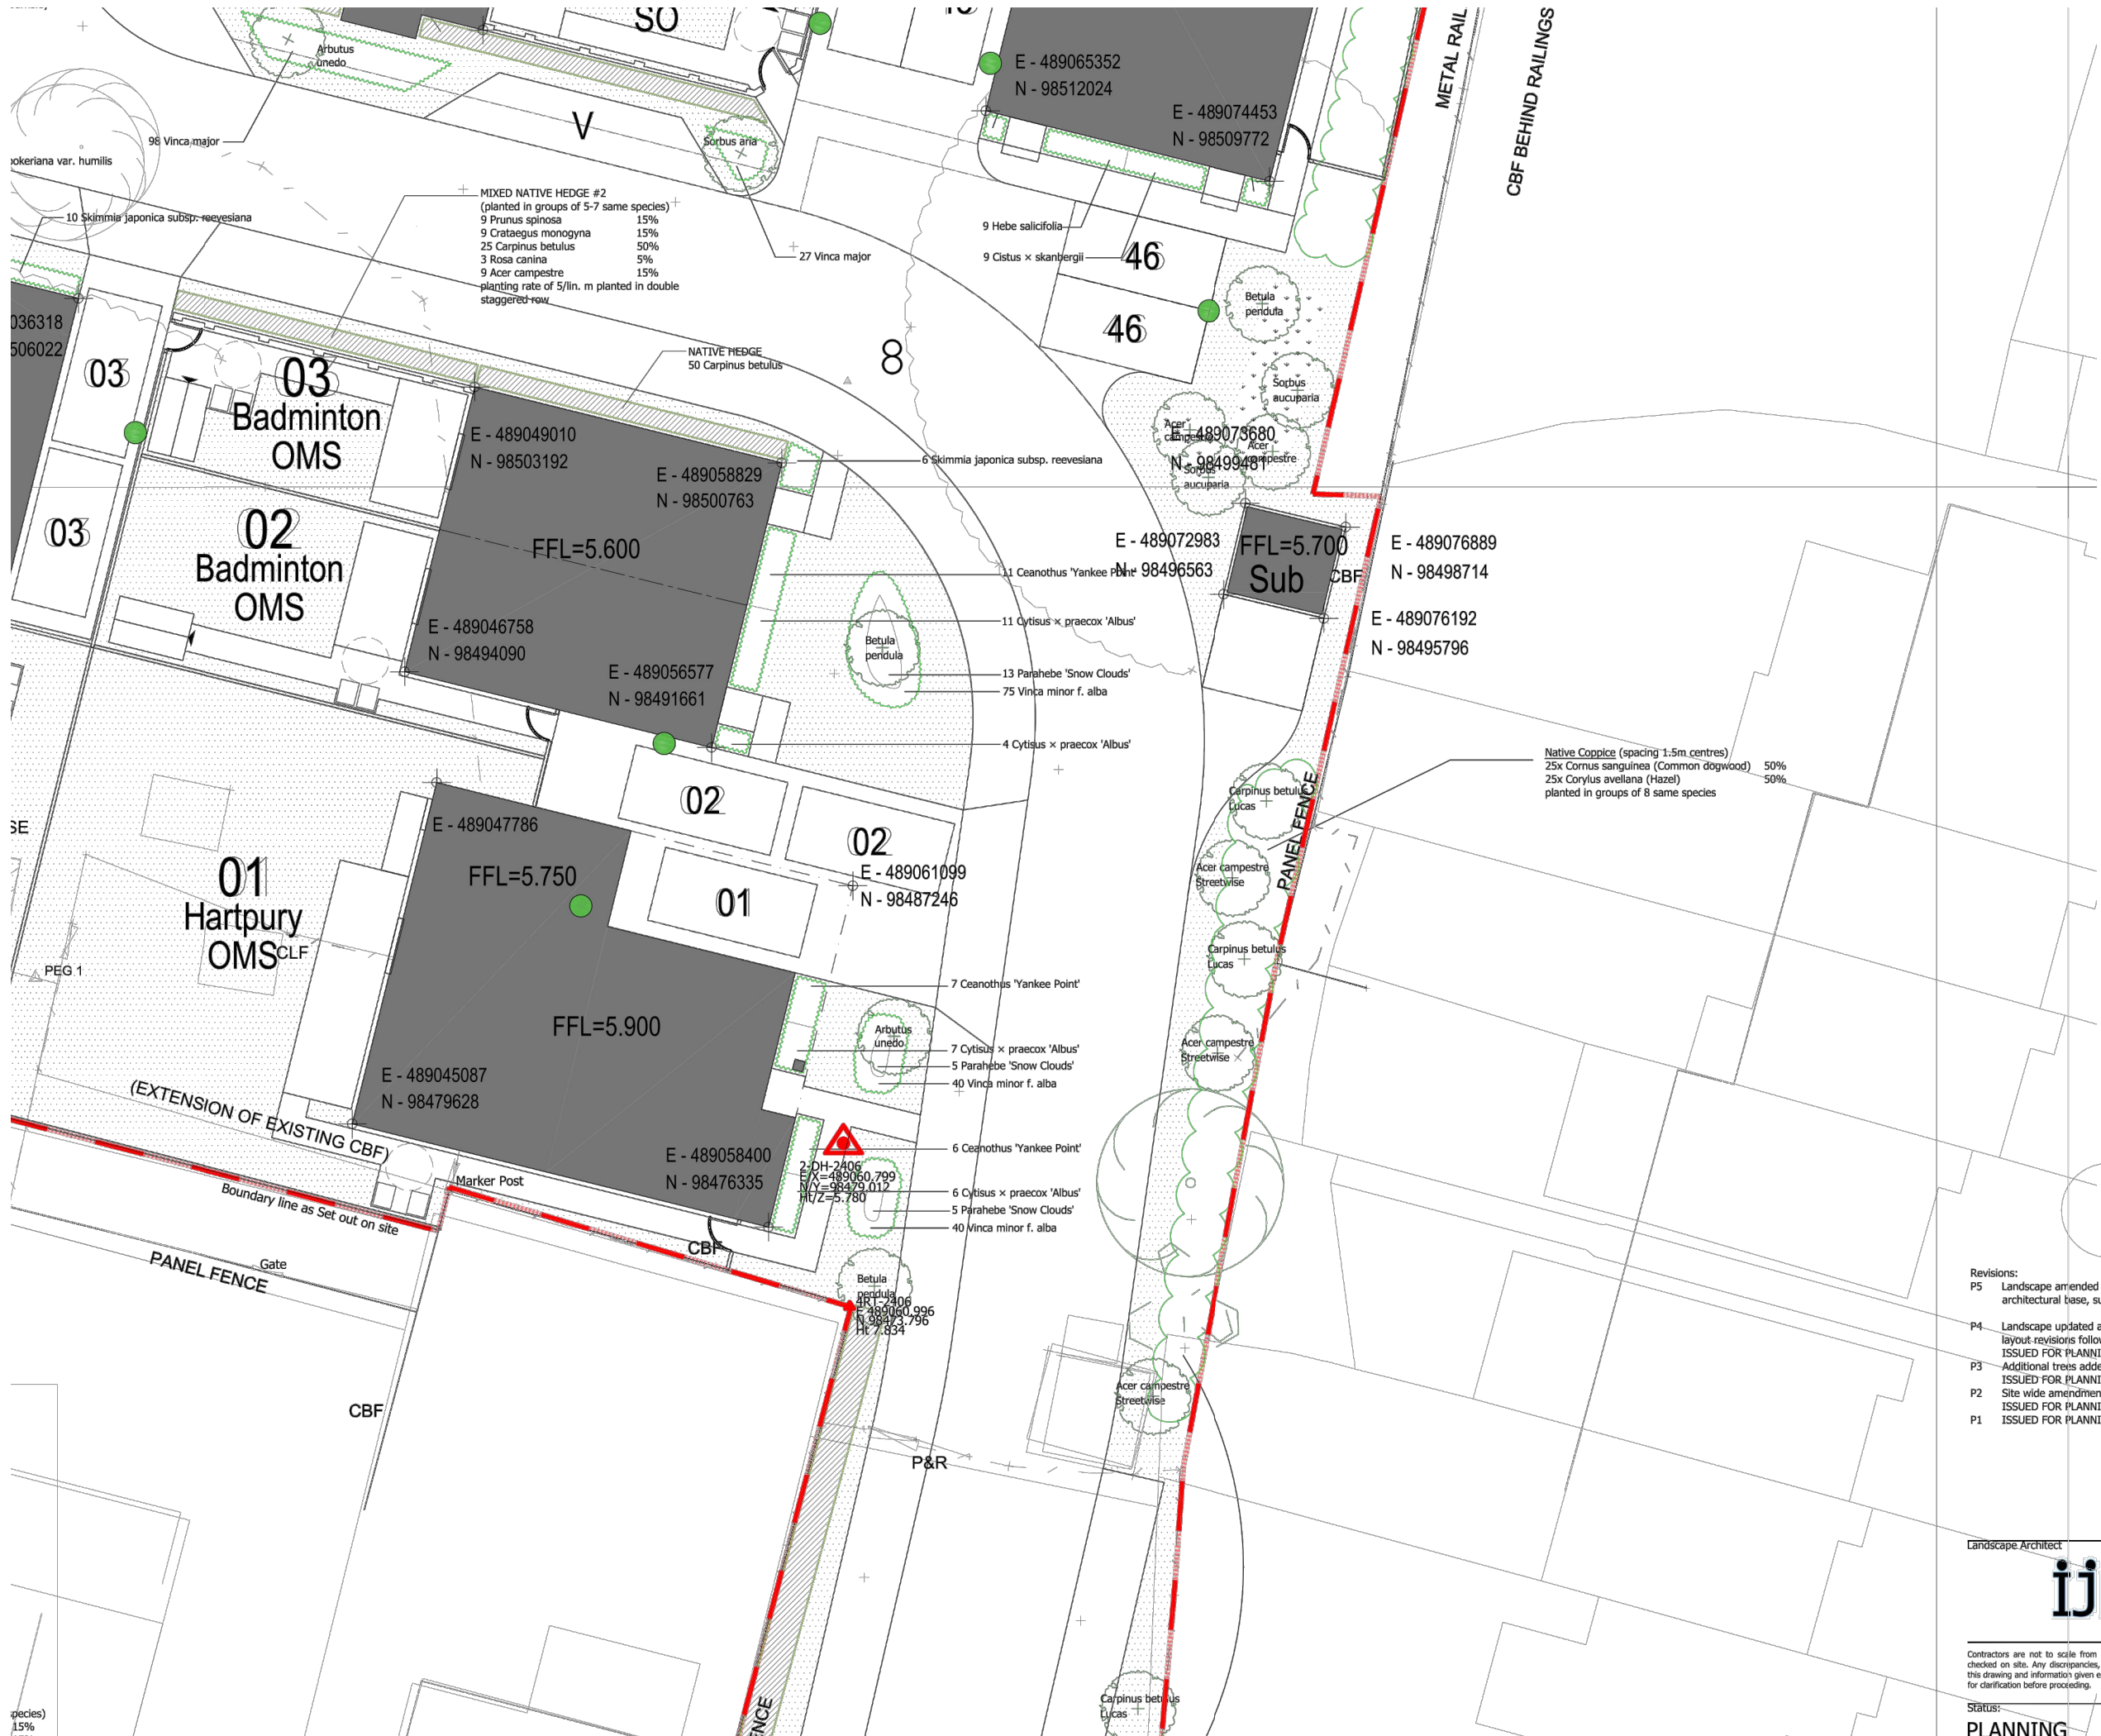

Revisions:

P5	Landscape amended in line with revised architectural base, sub-station amendments	June'20
P4	Landscape updated as a result of major scheme layout revisions following planners comments	Nov'19
P3	Additional trees added to boundary	July'19
P2	Site wide amendments	July'19
P1	ISSUED FOR PLANNING	July'19

Landscape Architect

ijla^C_B

Contractors are not to scale from this drawing. All dimensions are checked on site. Any discrepancies, ambiguities and/or omissions in this drawing and information given elsewhere are to be reported to the client for clarification before proceeding.

Status:
PLANNING