



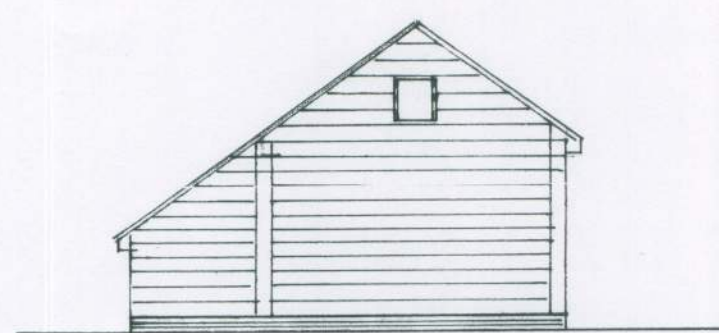


side

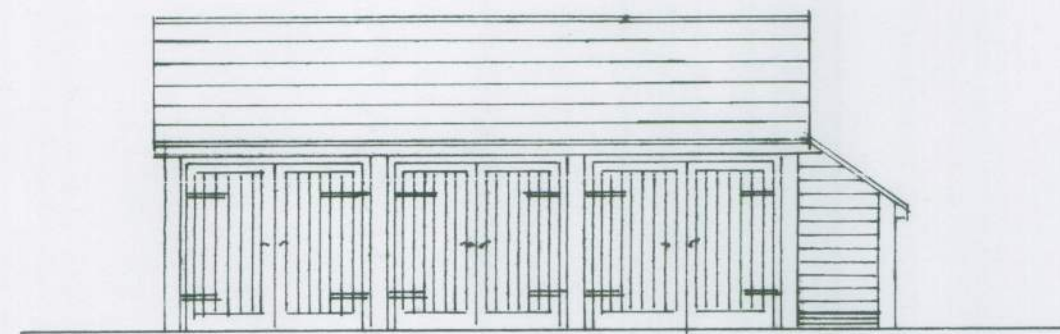


front


1 : 100

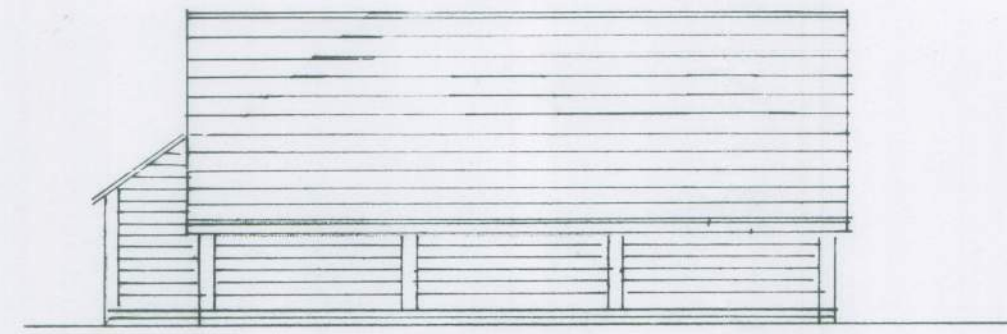

rear

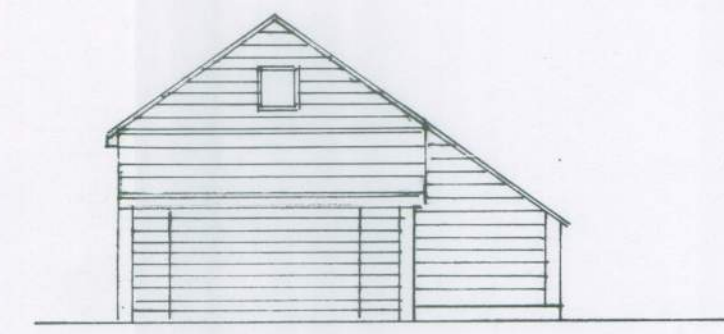

side

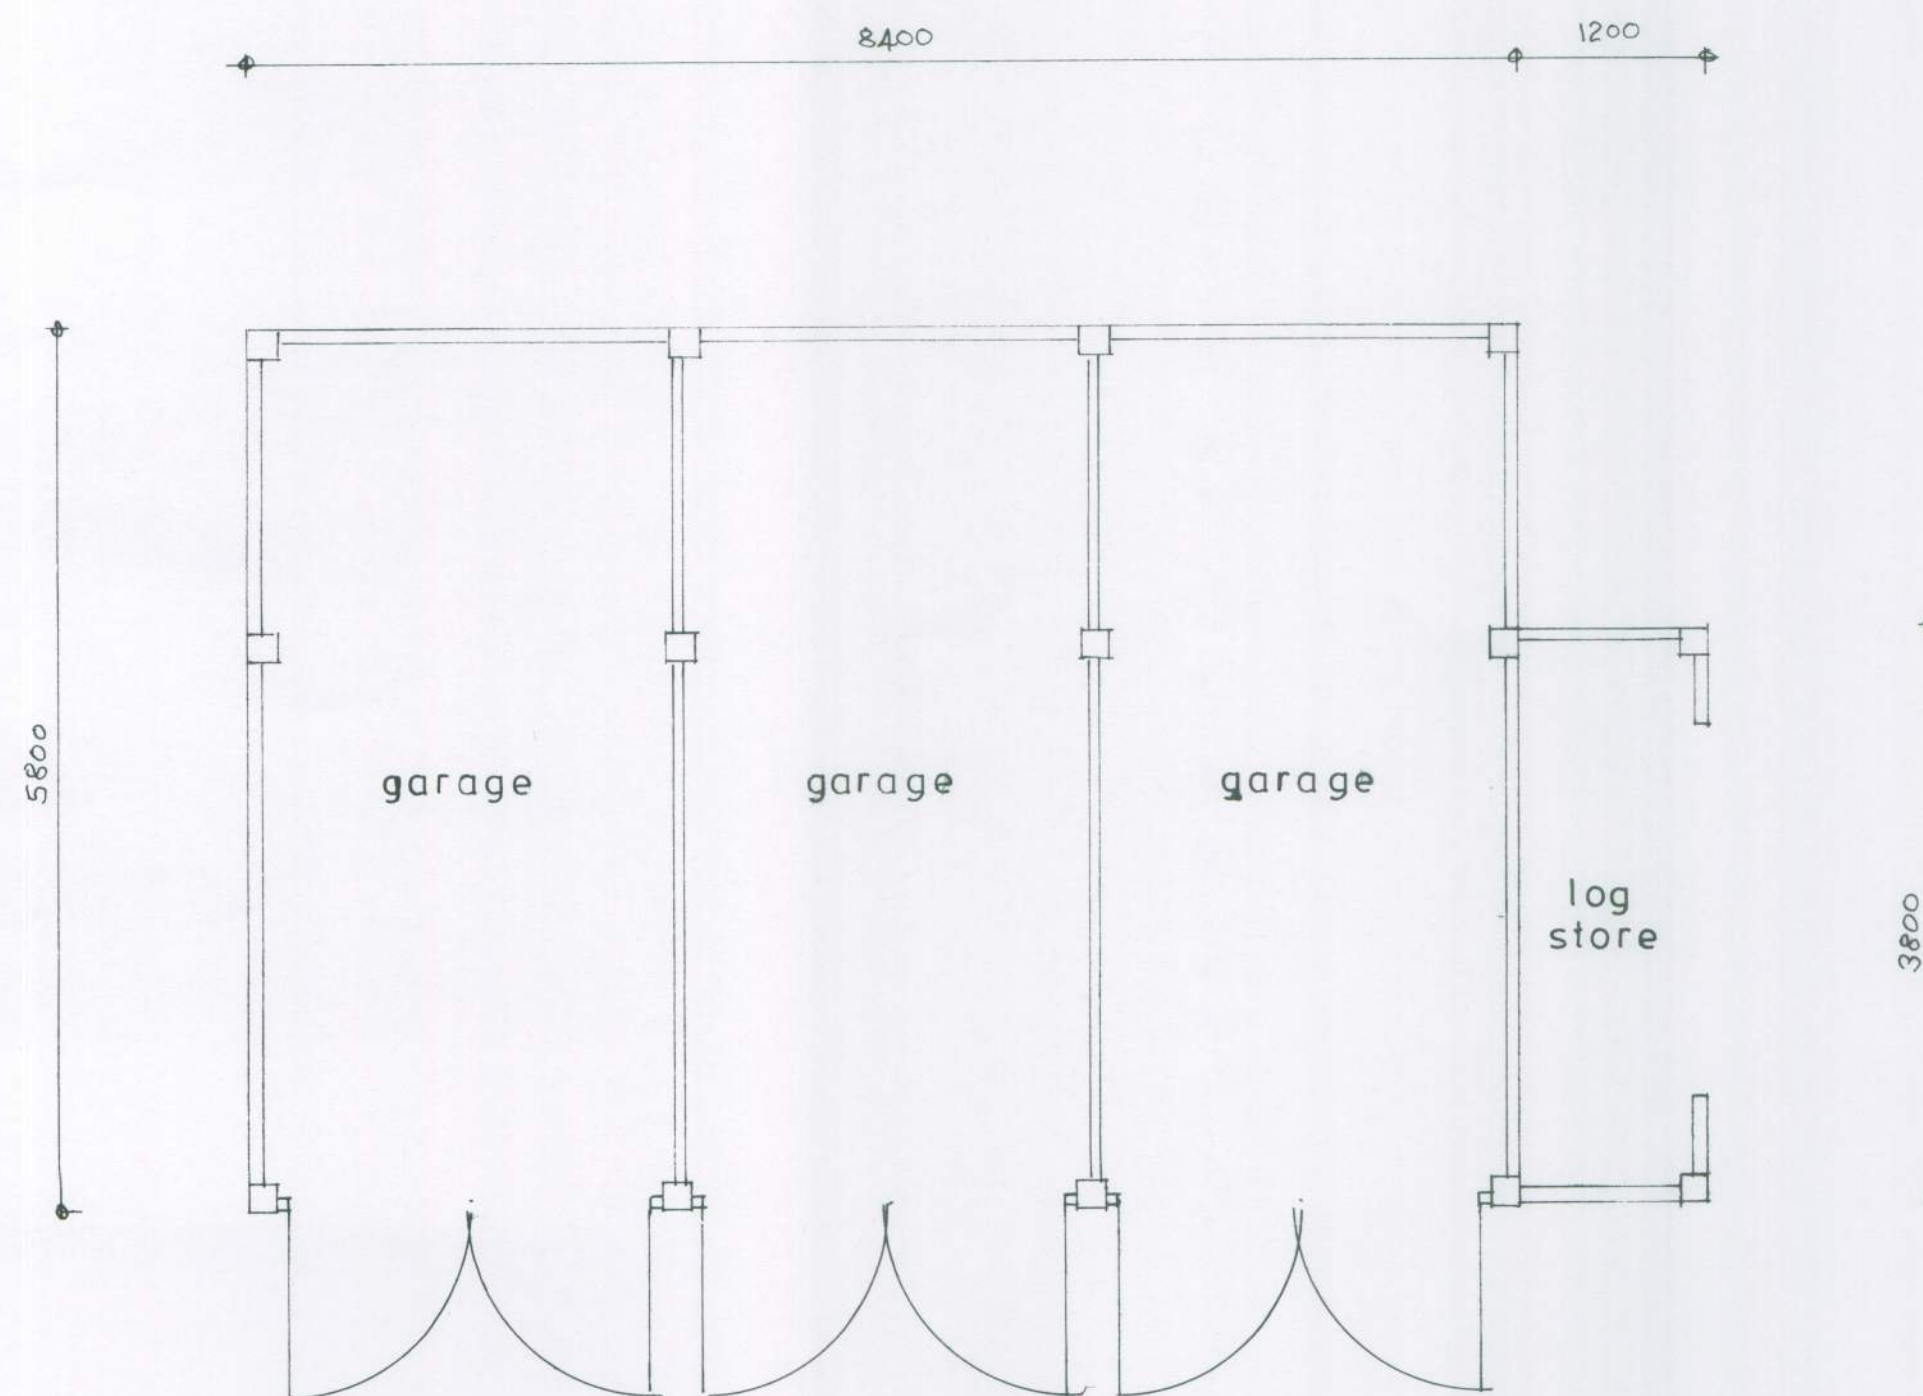

Plan

1 : 50



Ordnance Survey
Paper Map Copying
Licence No.
100056538

location plan

1 : 1250

PROPOSED DETACHED GARAGE AT 'BUTTERLEES BARN', PAGHAM ROAD, LAGNESS
FOR MR. R. WARLAND.

sheet 1 of 2

Bryan Butcher
Rainbow Cottage
Nyetimber Lane
Bognor Regis PO21 3JX
01243 266871
07973 233442
bryan.butcher@btinternet.com
www.bryanbutcher.com