

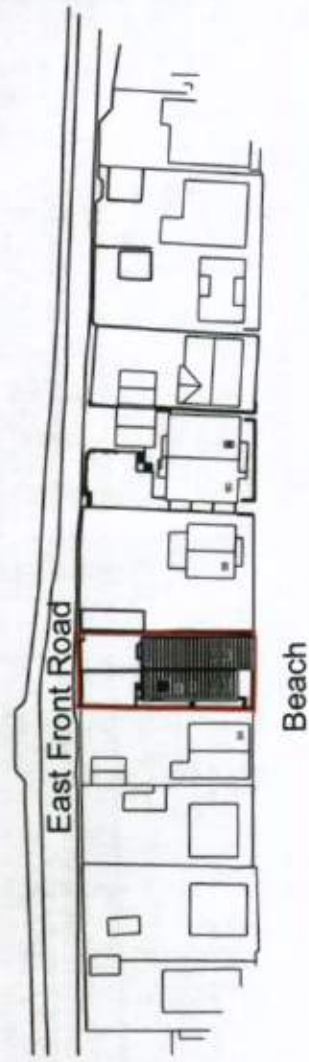
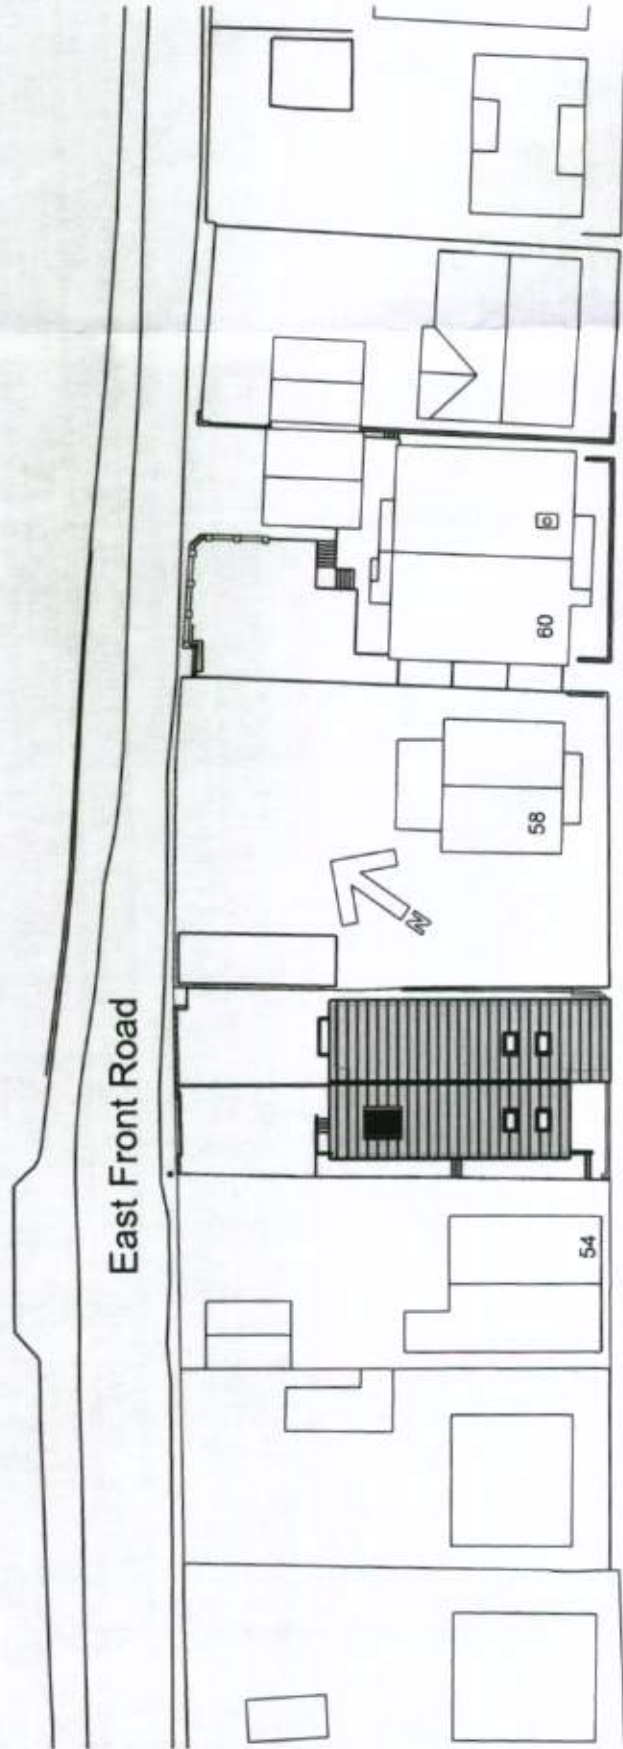
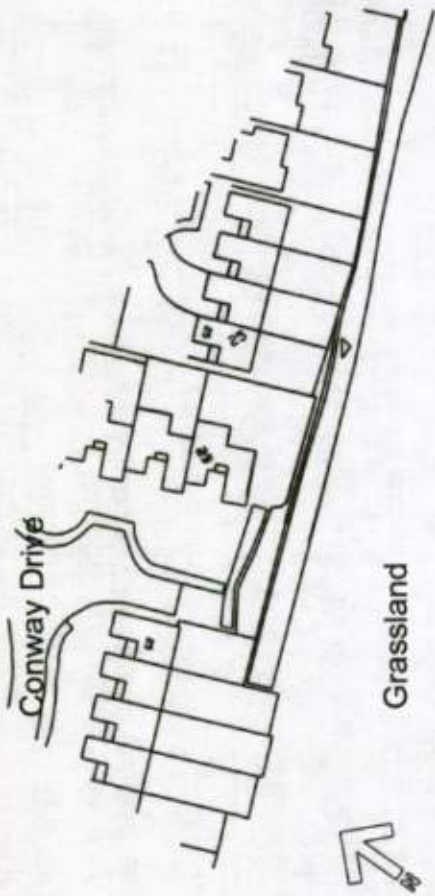


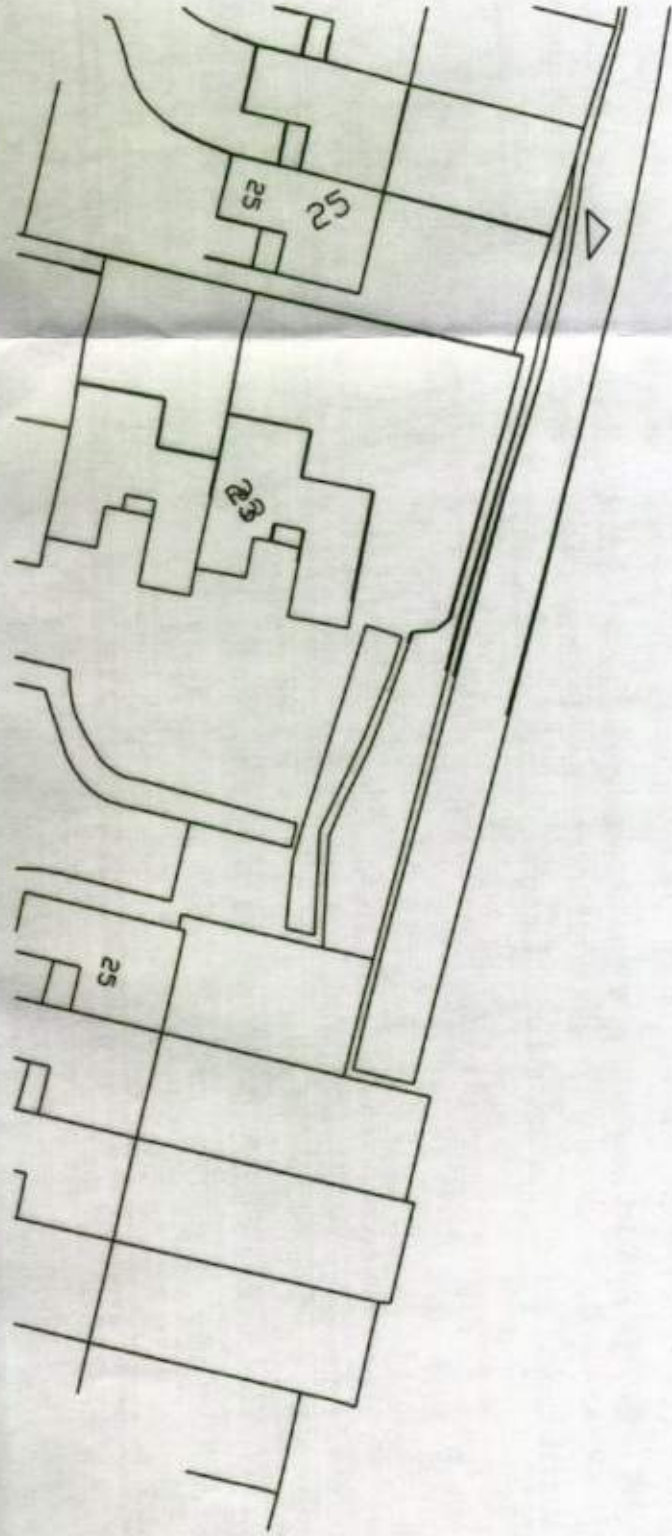

Ordnance Survey (c) Crown Copyright 2010. All rights reserved. Licence number 100020449

Location Plan 1:1250

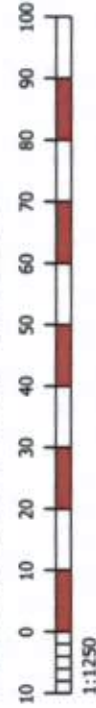

Block Plan 1:500



RIBA

Chartered Practice



UNIT 2, MARTINS BARN, BIRDHAM ROAD
CHICHESTER, WEST SUSSEX, PO20 7BX
TEL: 01243 514131 FAX: 01243 511488
office @the-seaman-partnership.co.uk
W.W.W.the-seaman-partnership.co.uk

Project
New Beach Bungalow
56, East Front Road, Pagham
Drawing
Location and Block Plan

Date
October 2010
Status
1:1250 / 1/500
Dwg No
TSP 354
Revision
TD 100

the SEAMAN
PARTNERSHIP
Ltd