



Proposed Elevations, 66 St Thomas Drive, Pagham, PO21 4UA

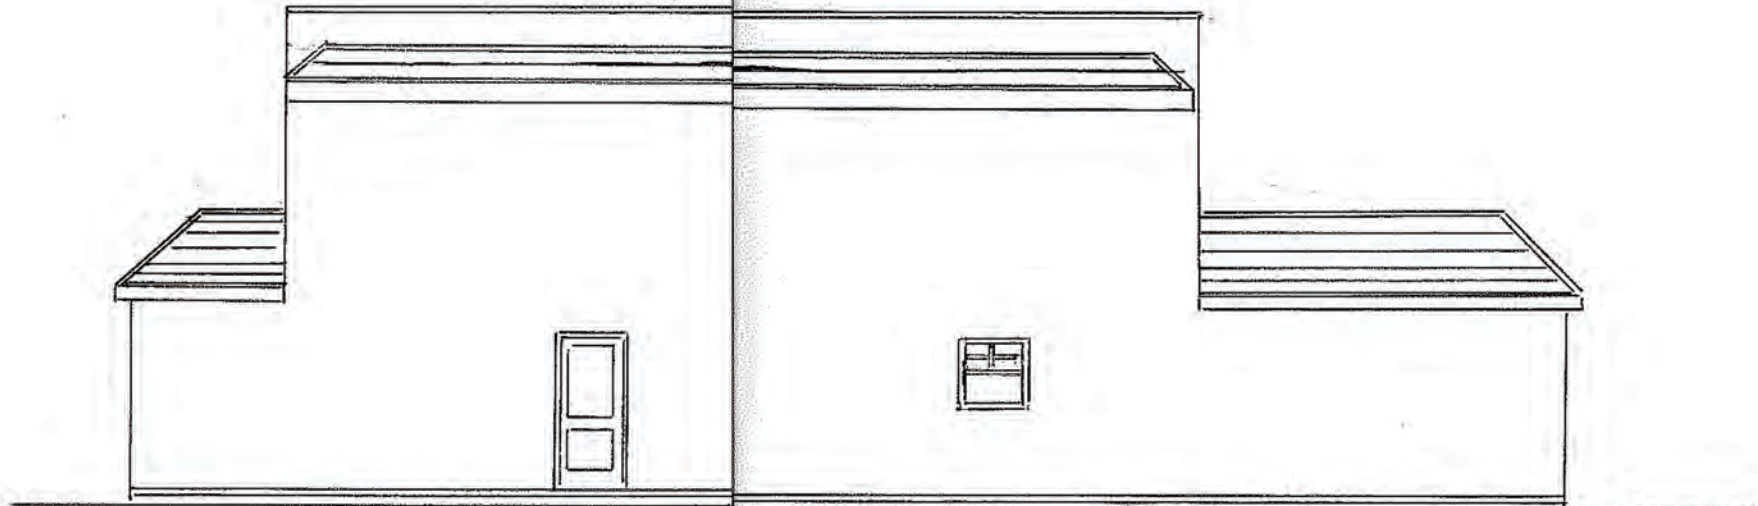

South



East

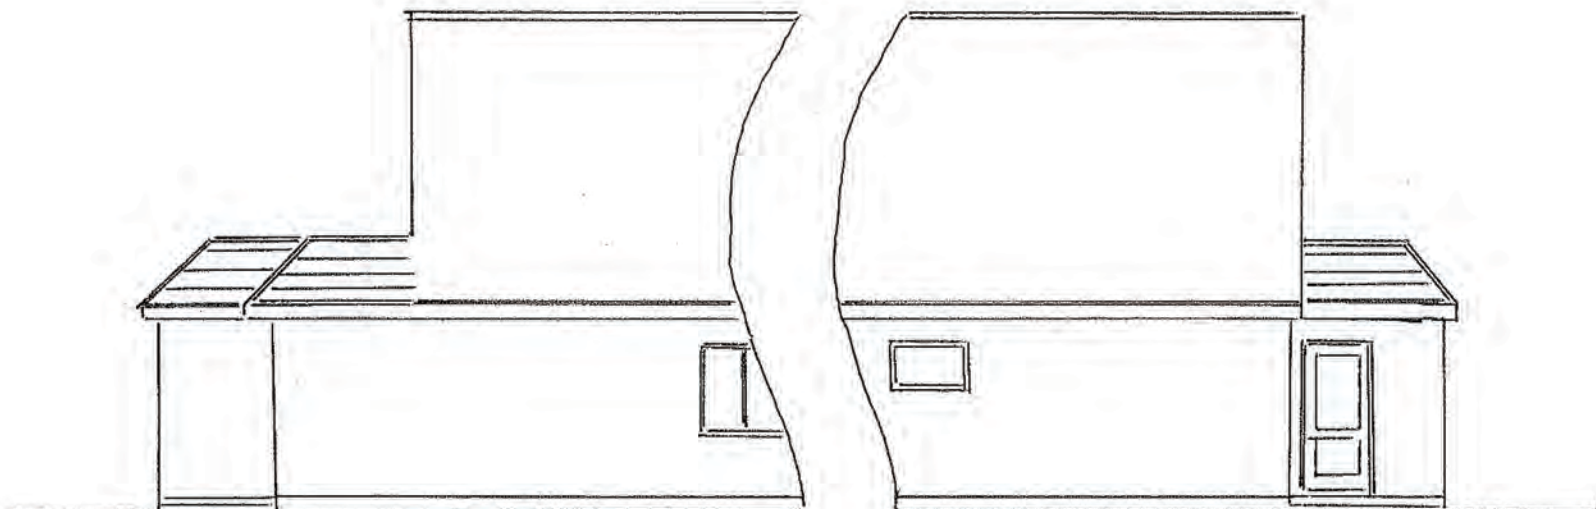


West



North

1:100

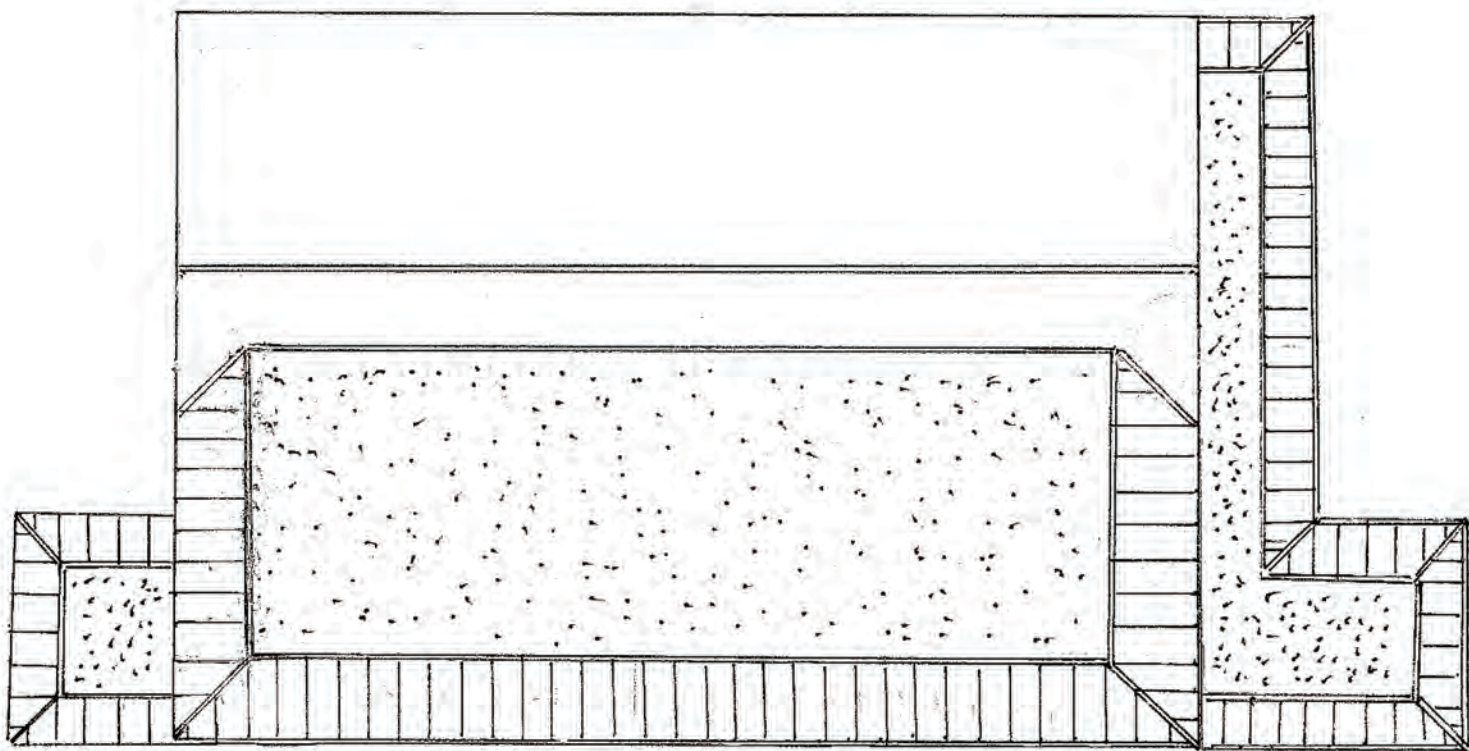

Proposed roof plan