



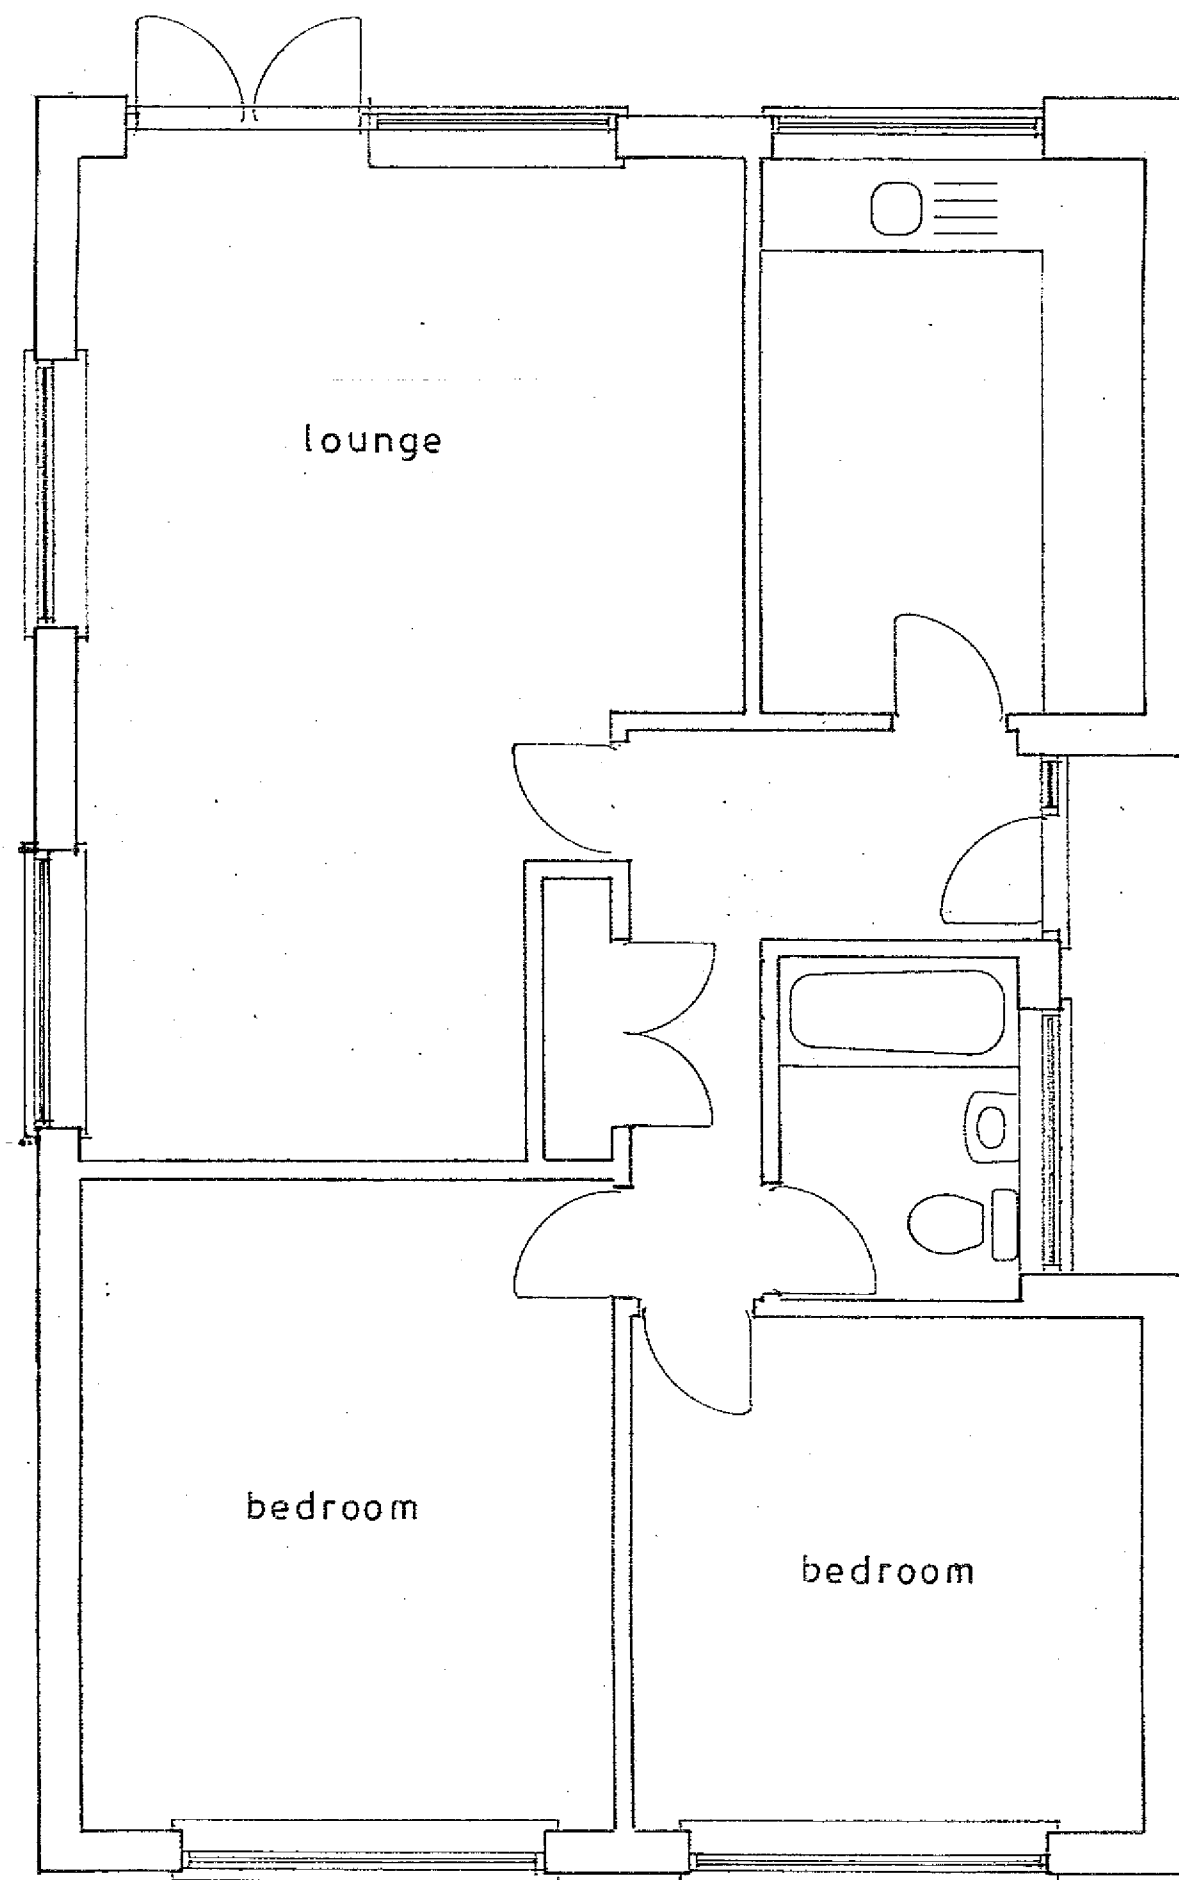


Plan  
1 : 50


Existing

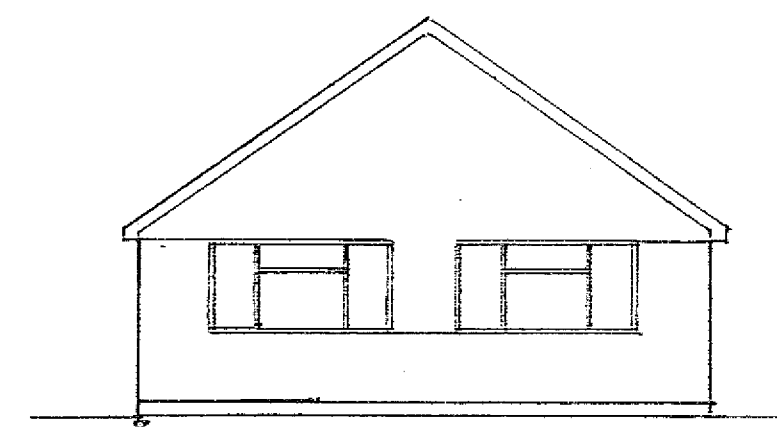


north  
1 : 100

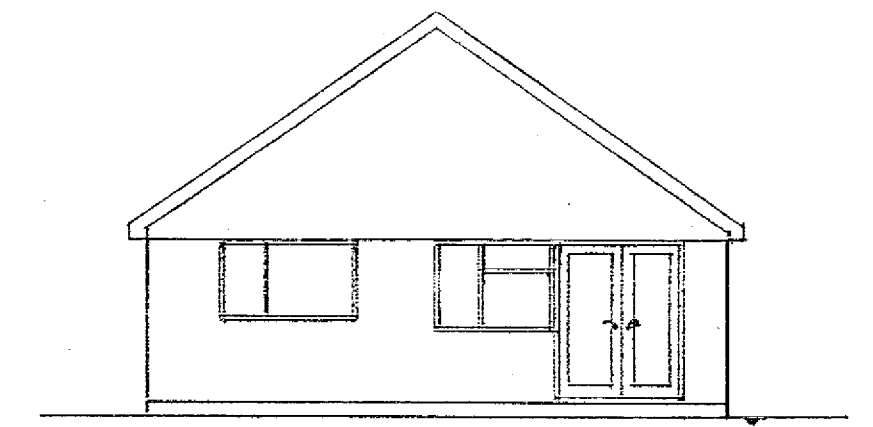


south

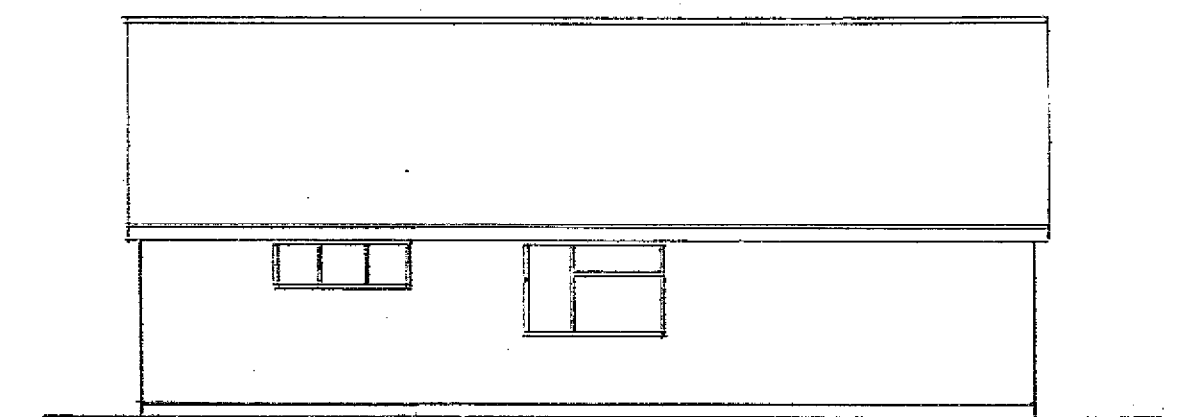

east

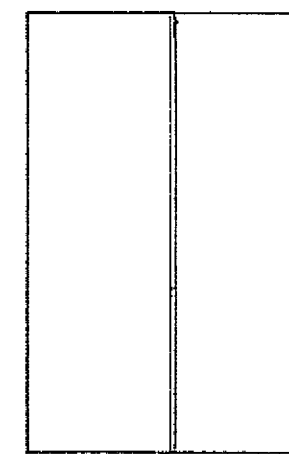

roof plan  
1 : 200

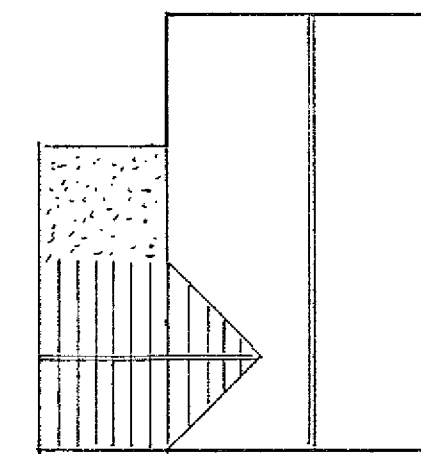

proposed roof plan

sheet 3 of 3

PROPOSED SINGLE STOREY EXTENSION AT 1, ST. THOMAS DRIVE, PAGHAM  
FOR MR. & MRS. G. HOGG.

Bryan Butcher  
Rainbow Cottage  
Nyetimber Lane  
Bognor Regis PO21 3JX

